


Attachment D

Pedestrian Access Points Build Alternatives

#####

PAPER SIZE: ANSI D (34.00 x 22.00 inches) DATE: 5/1/2026 TIME: 4:49:23 PM USER: Sean Buckley
X:\22500 Projects\22509 Ohio River Trail Oasis\Autocad\01_Master Plan\HN_Base_ORT Oasis_Feasibility Study.dwg

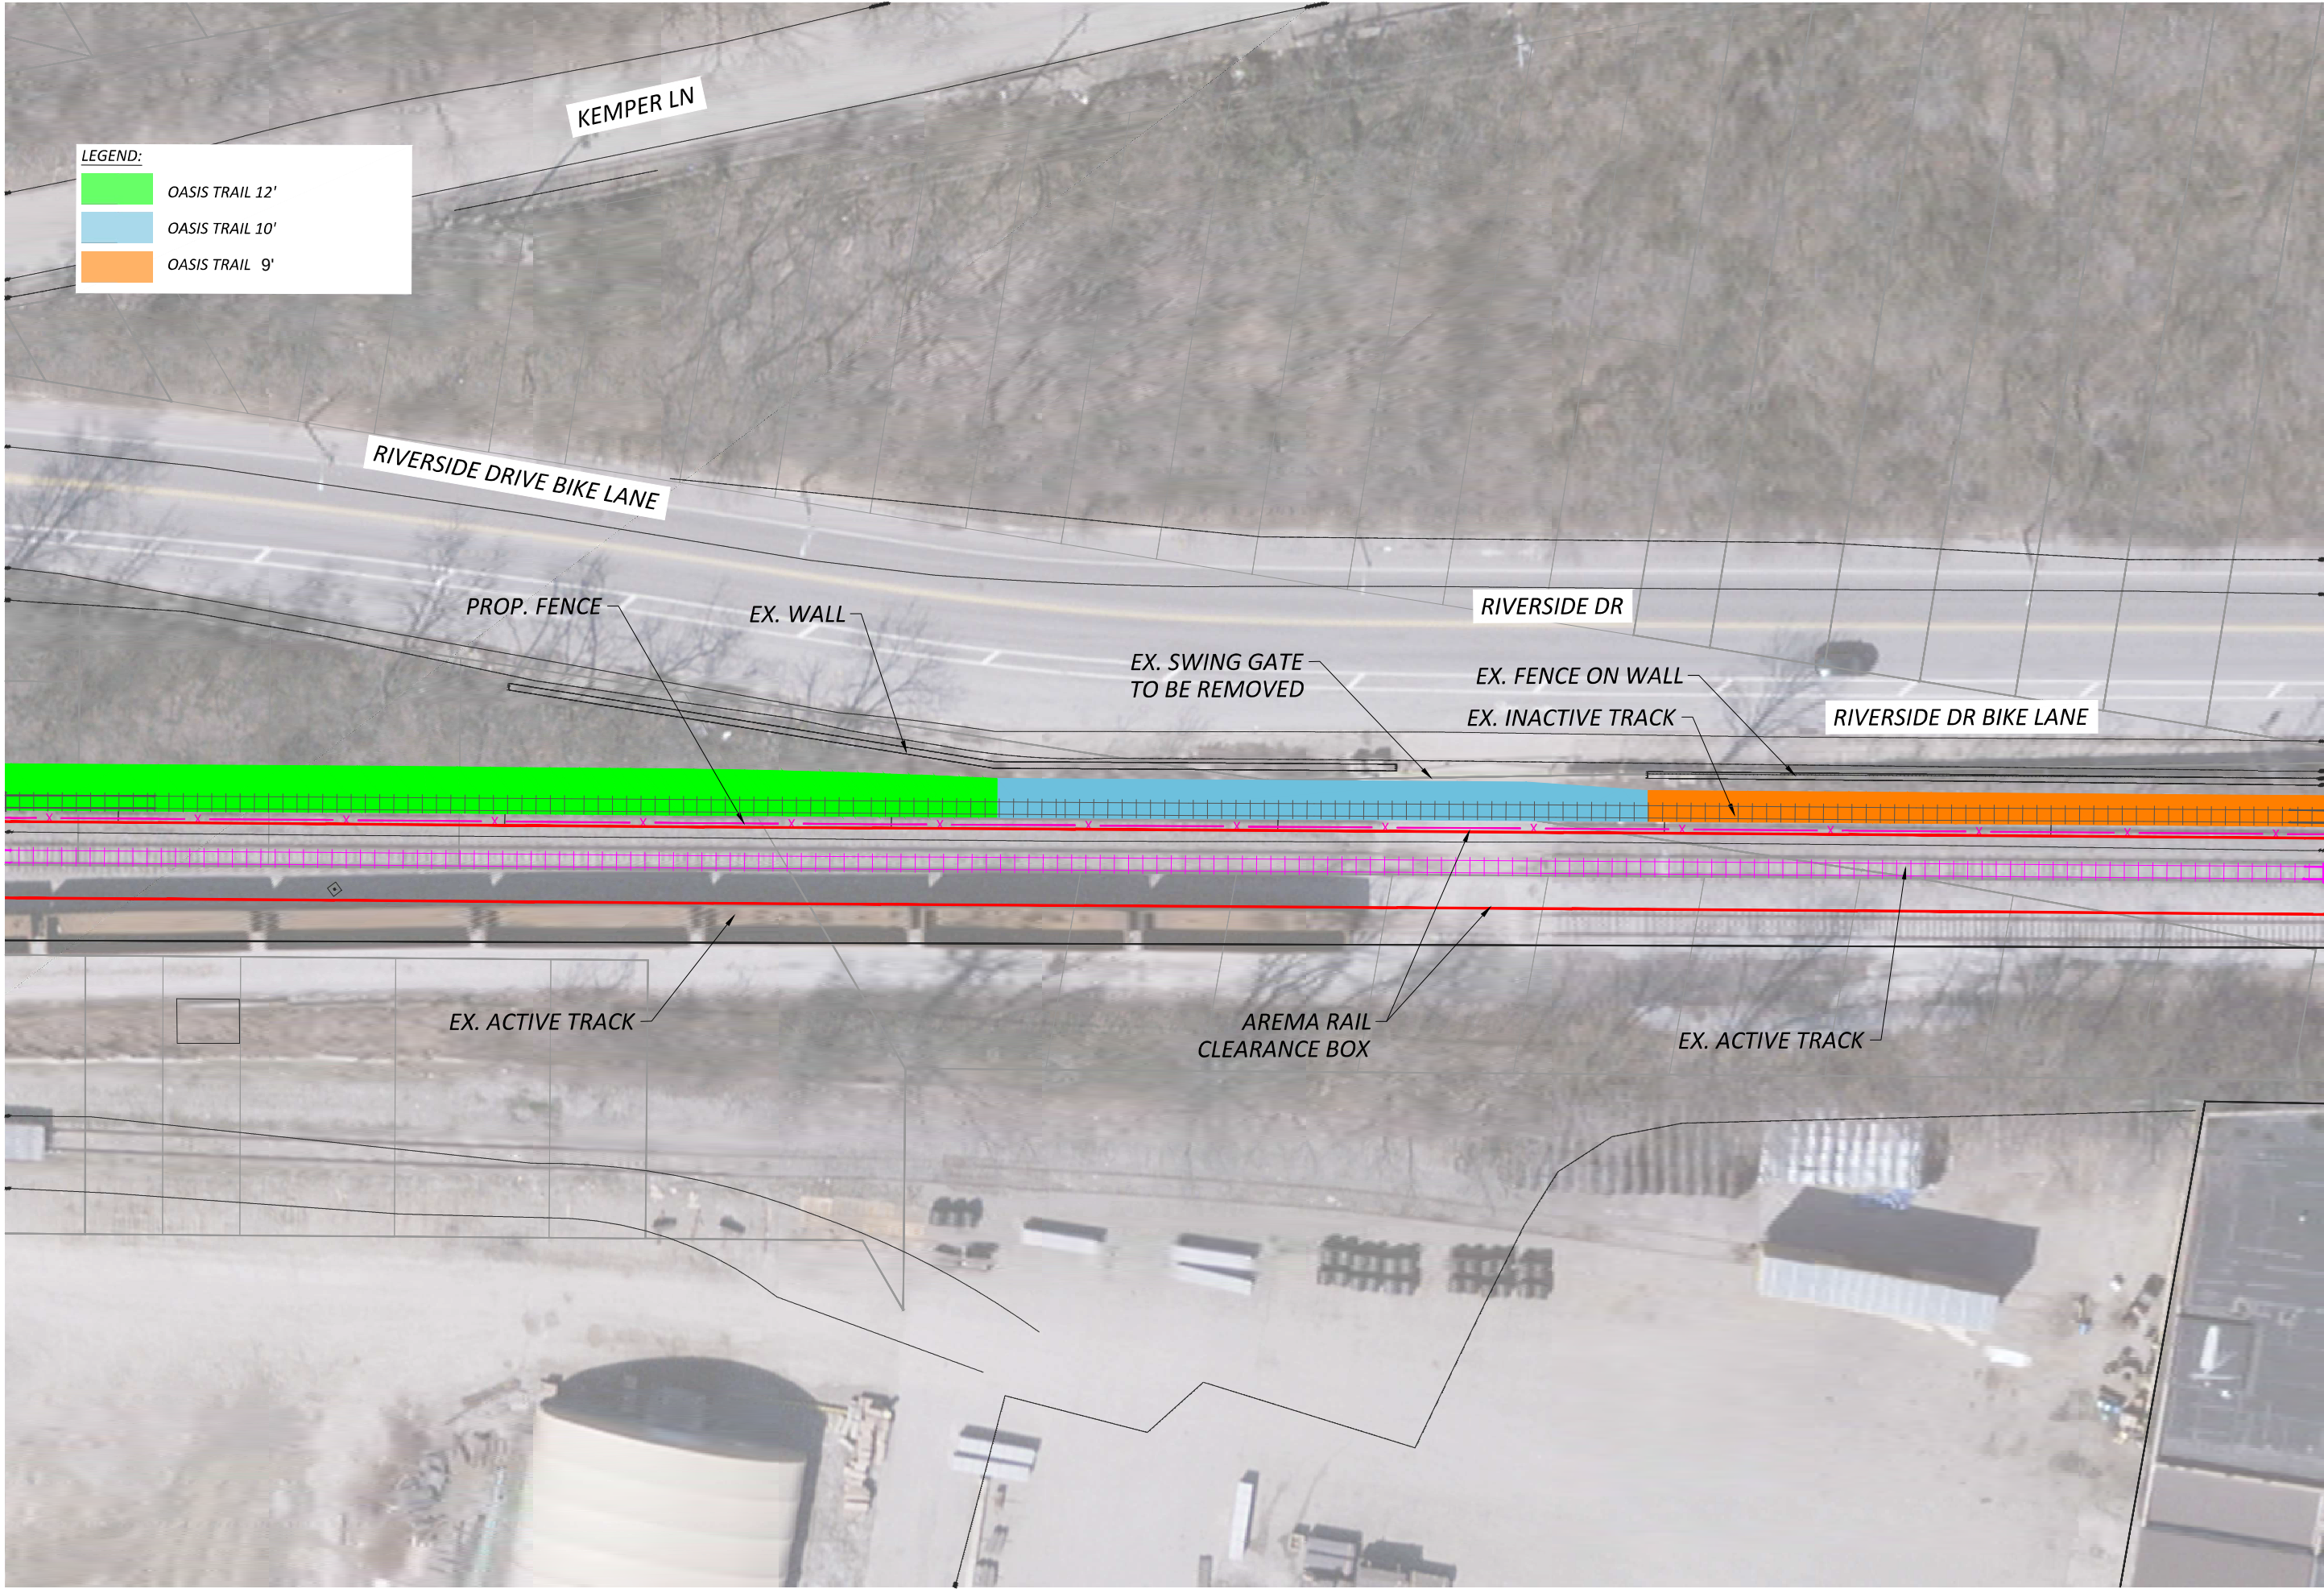

LEGEND:

	OASIS TRAIL 12'
	OASIS TRAIL 10'
	OASIS TRAIL 9'

HORIZONTAL
SCALE IN FEET

0

10

20

40

KEMPER LN/ ROOKWOOD BRIDGE PEDESTRIAN ACCESS POINT

DESIGN AGENCY

ARCADIS

100 E CAMPUS VIEW BLVD SUITE 200
COLUMBUS, OH 43260
614.386.2700
www.arcadis.com

DESIGNER

XX

REVIEWER

XX MM-DD-YY

PROJECT ID

122971



SHEET

2

TOTAL

2



PAPER SIZE: ANSI D (34.00 x 22.00 inches) DATE: 5/22/2026 TIME: 1:40:41 PM USER: Burger, Matt
C:\Users\MBurger\OneDrive - ARCADIS\Old PC Backup\Projects\Oasis\Human Nature\2026.05.05_HN_Base_ORT_Oasis_Feasibility Study -
Copy.dwg

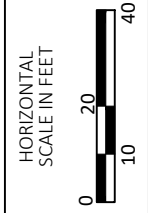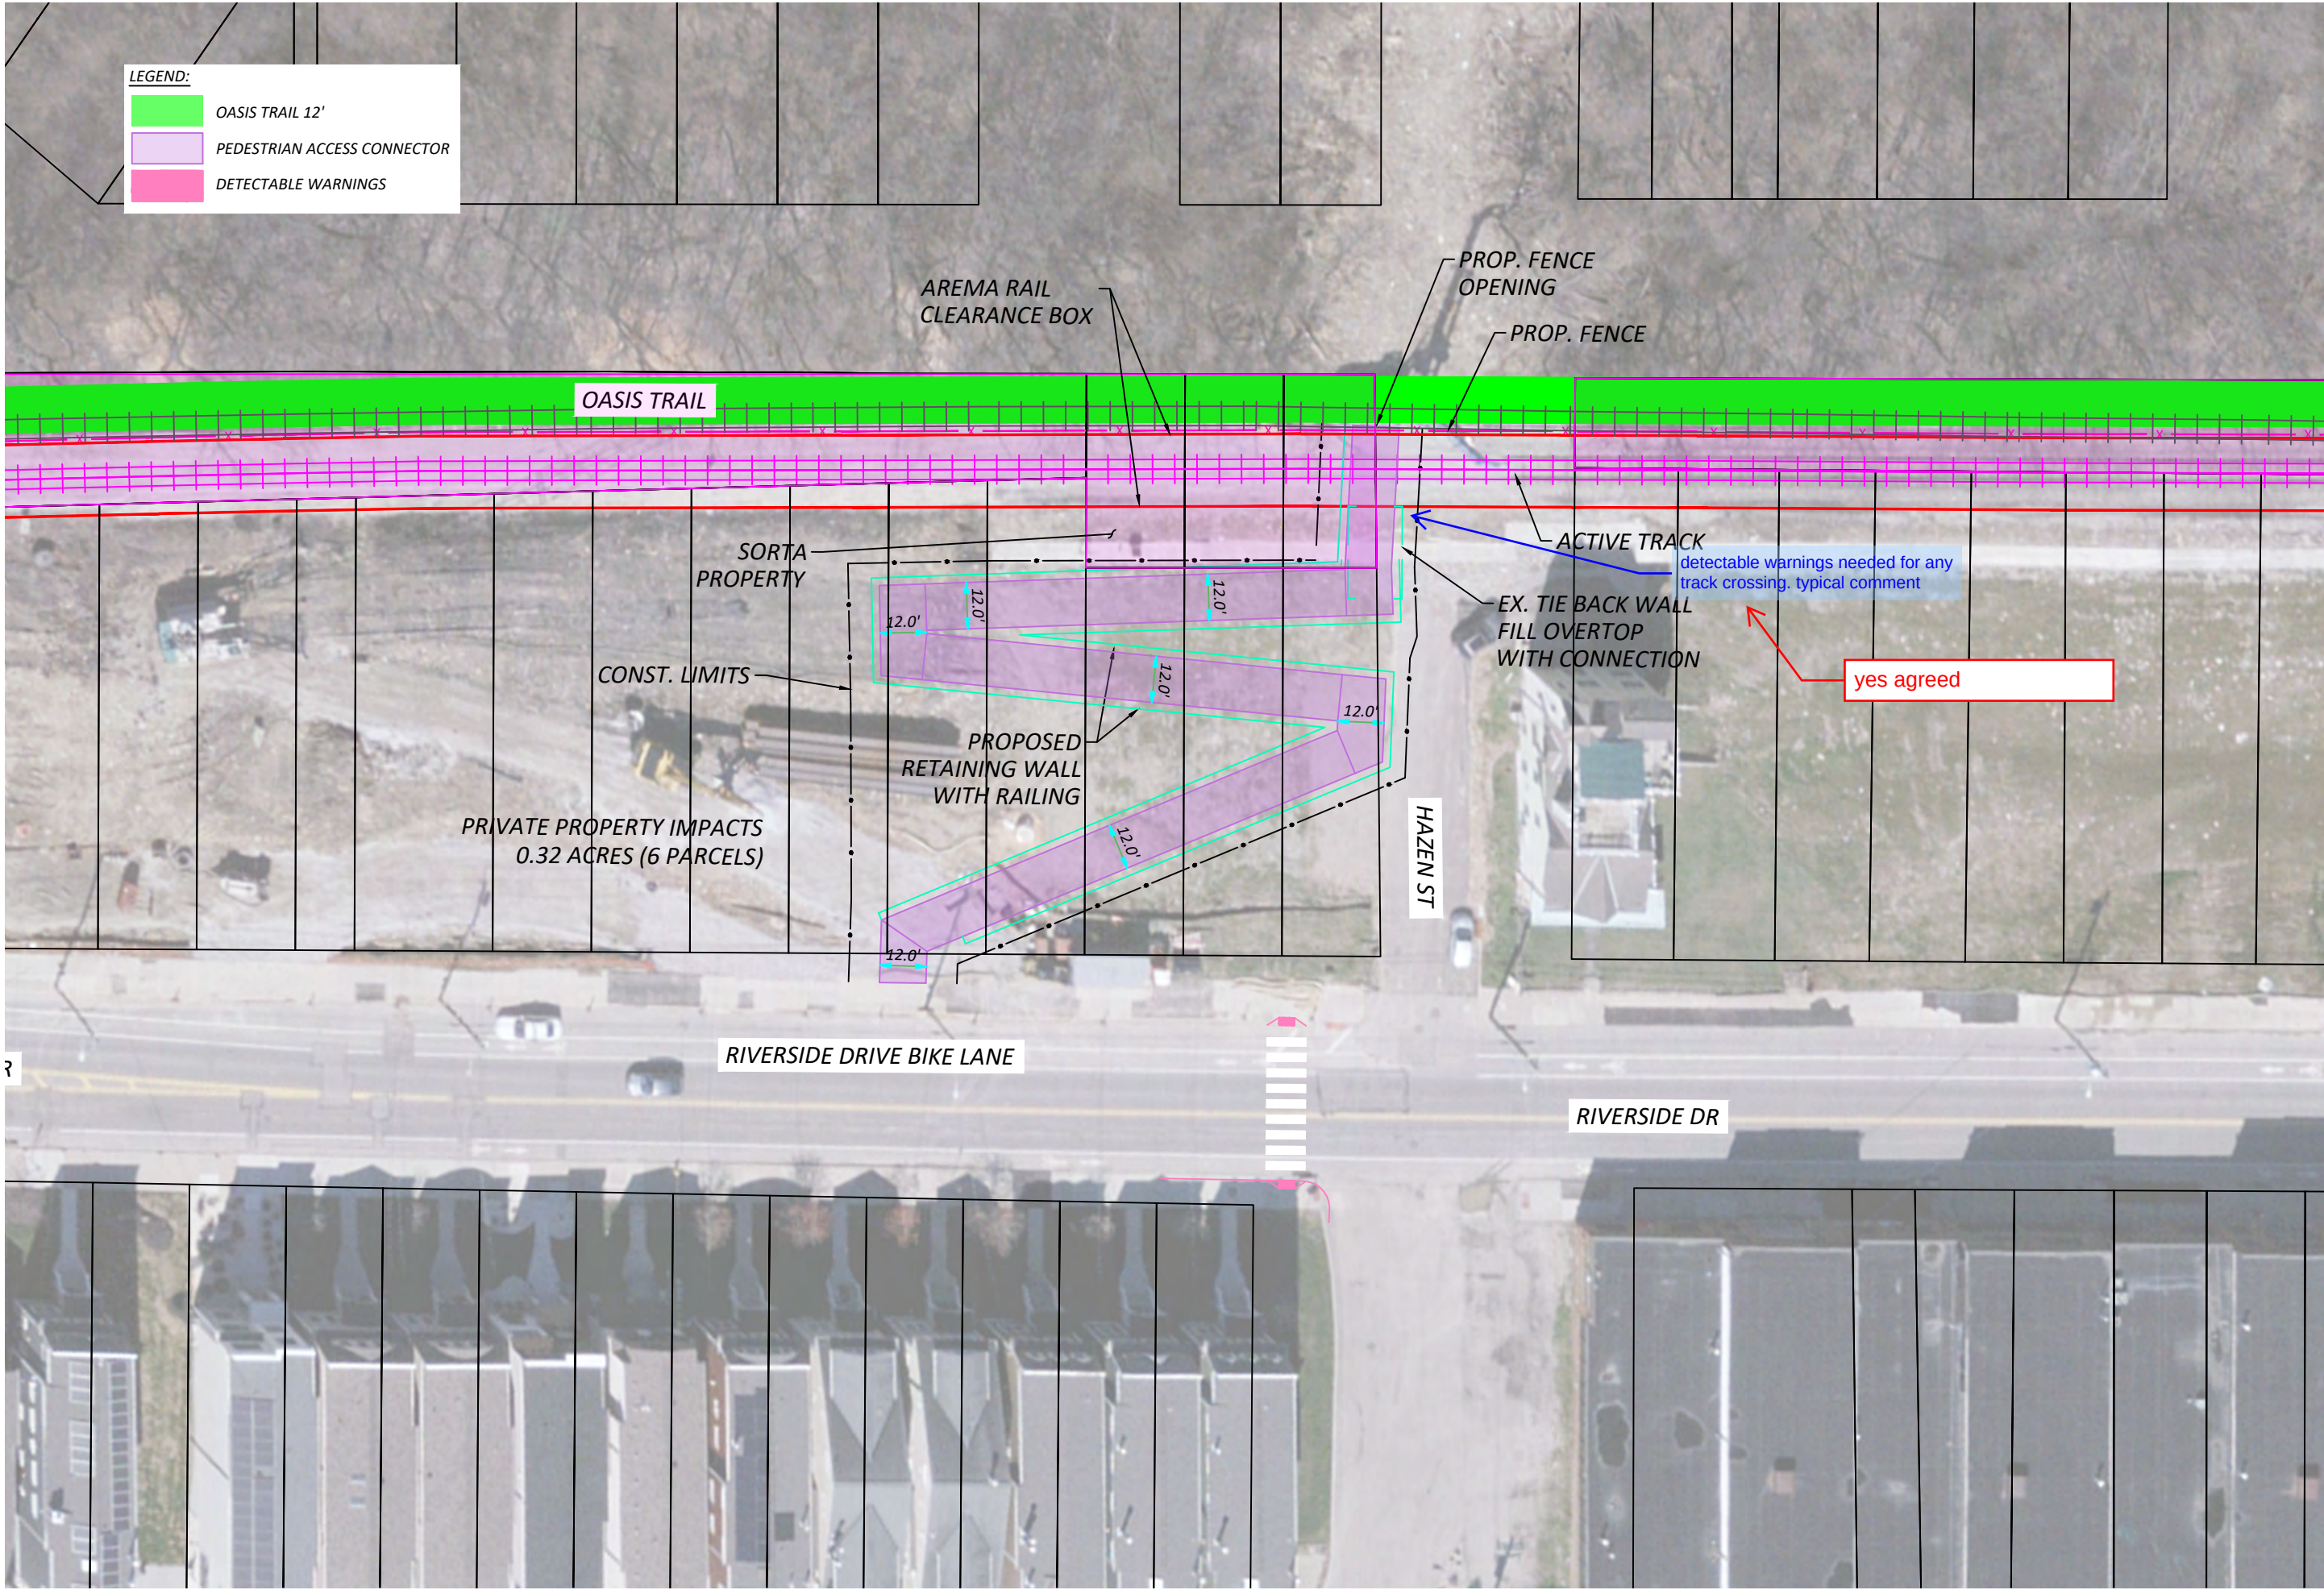

HAZEN STREET PEDESTRIAN ACCESS POINT
ALTERNATIVE F1

DESIGN AGENCY	
 100 E CAMPUS VIEW BLVD SUITE 200 COLUMBIA, MO 64114-382170 www.arcadis.com	
DESIGNER	XX
REVIEWER	XX
PROJECT ID	MM-DD-YY
122971	
SHEET	TOTAL
2	2

PAPER SIZE: ANSI D (34.00 x 22.00 inches) DATE: 5/22/2026 TIME: 1:41:36 PM USER: Burger, Matt
C:\Users\MBurger\OneDrive - ARCADIS\Old PC Backup\Projects\Oasis\Human Nature\2026.05.05_HN_Base_OR_T Oasis_Feasibility Study -
Copy.dwg

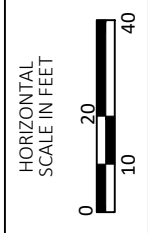
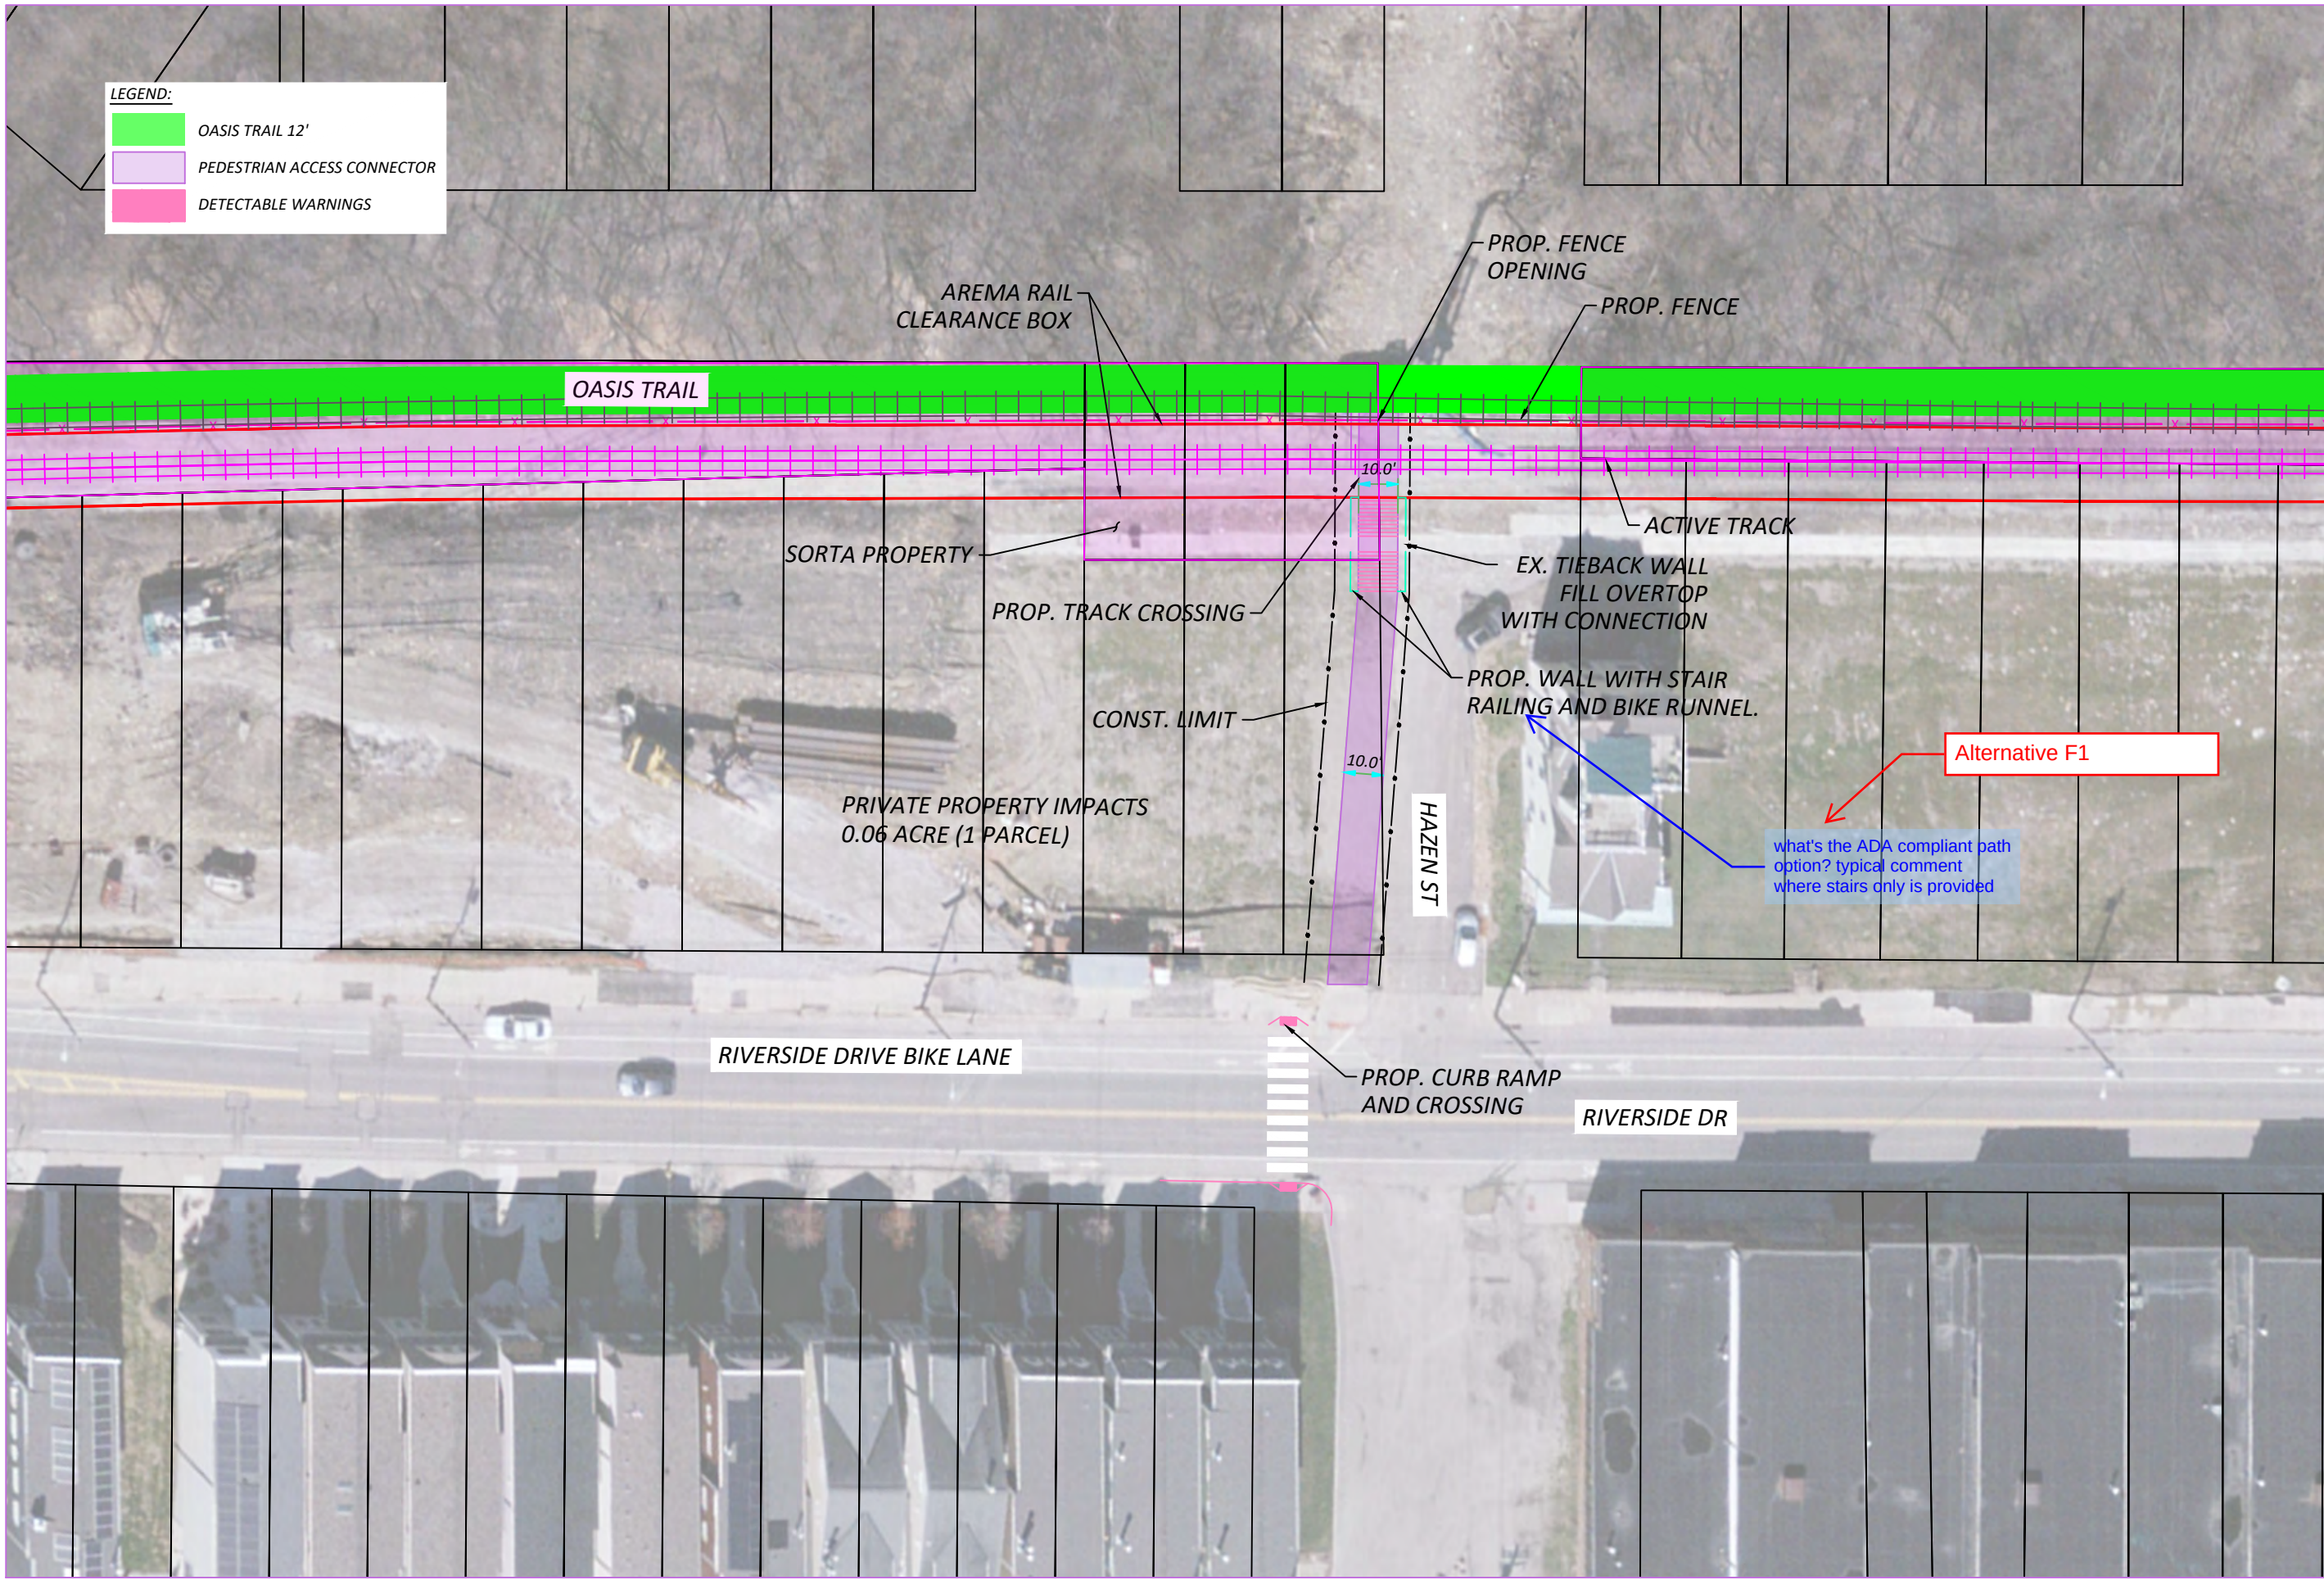


HAZEN STREET PEDESTRIAN ACCESS POINT
ALTERNATIVE F2

DESIGN AGENCY	
ARCADIS 100 E CAMPUS VIEW BLVD SUITE 200 COLUMBIA, MO 64114-3820 www.arcadis.com	
DESIGNER	XX
REVIEWER	XX
PROJECT ID	122971
SHEET	2
TOTAL	2

#####

PAPER SIZE: ANSI D (34.00 x 22.00 inches) DATE: 5/28/2026 TIME: 1:13:33 PM USER: Mosier, Terrence
C:\pw_work\arcadspw01\terrence.mosier\d0271320\122971_gp013.dwg

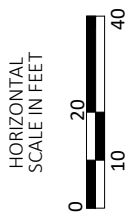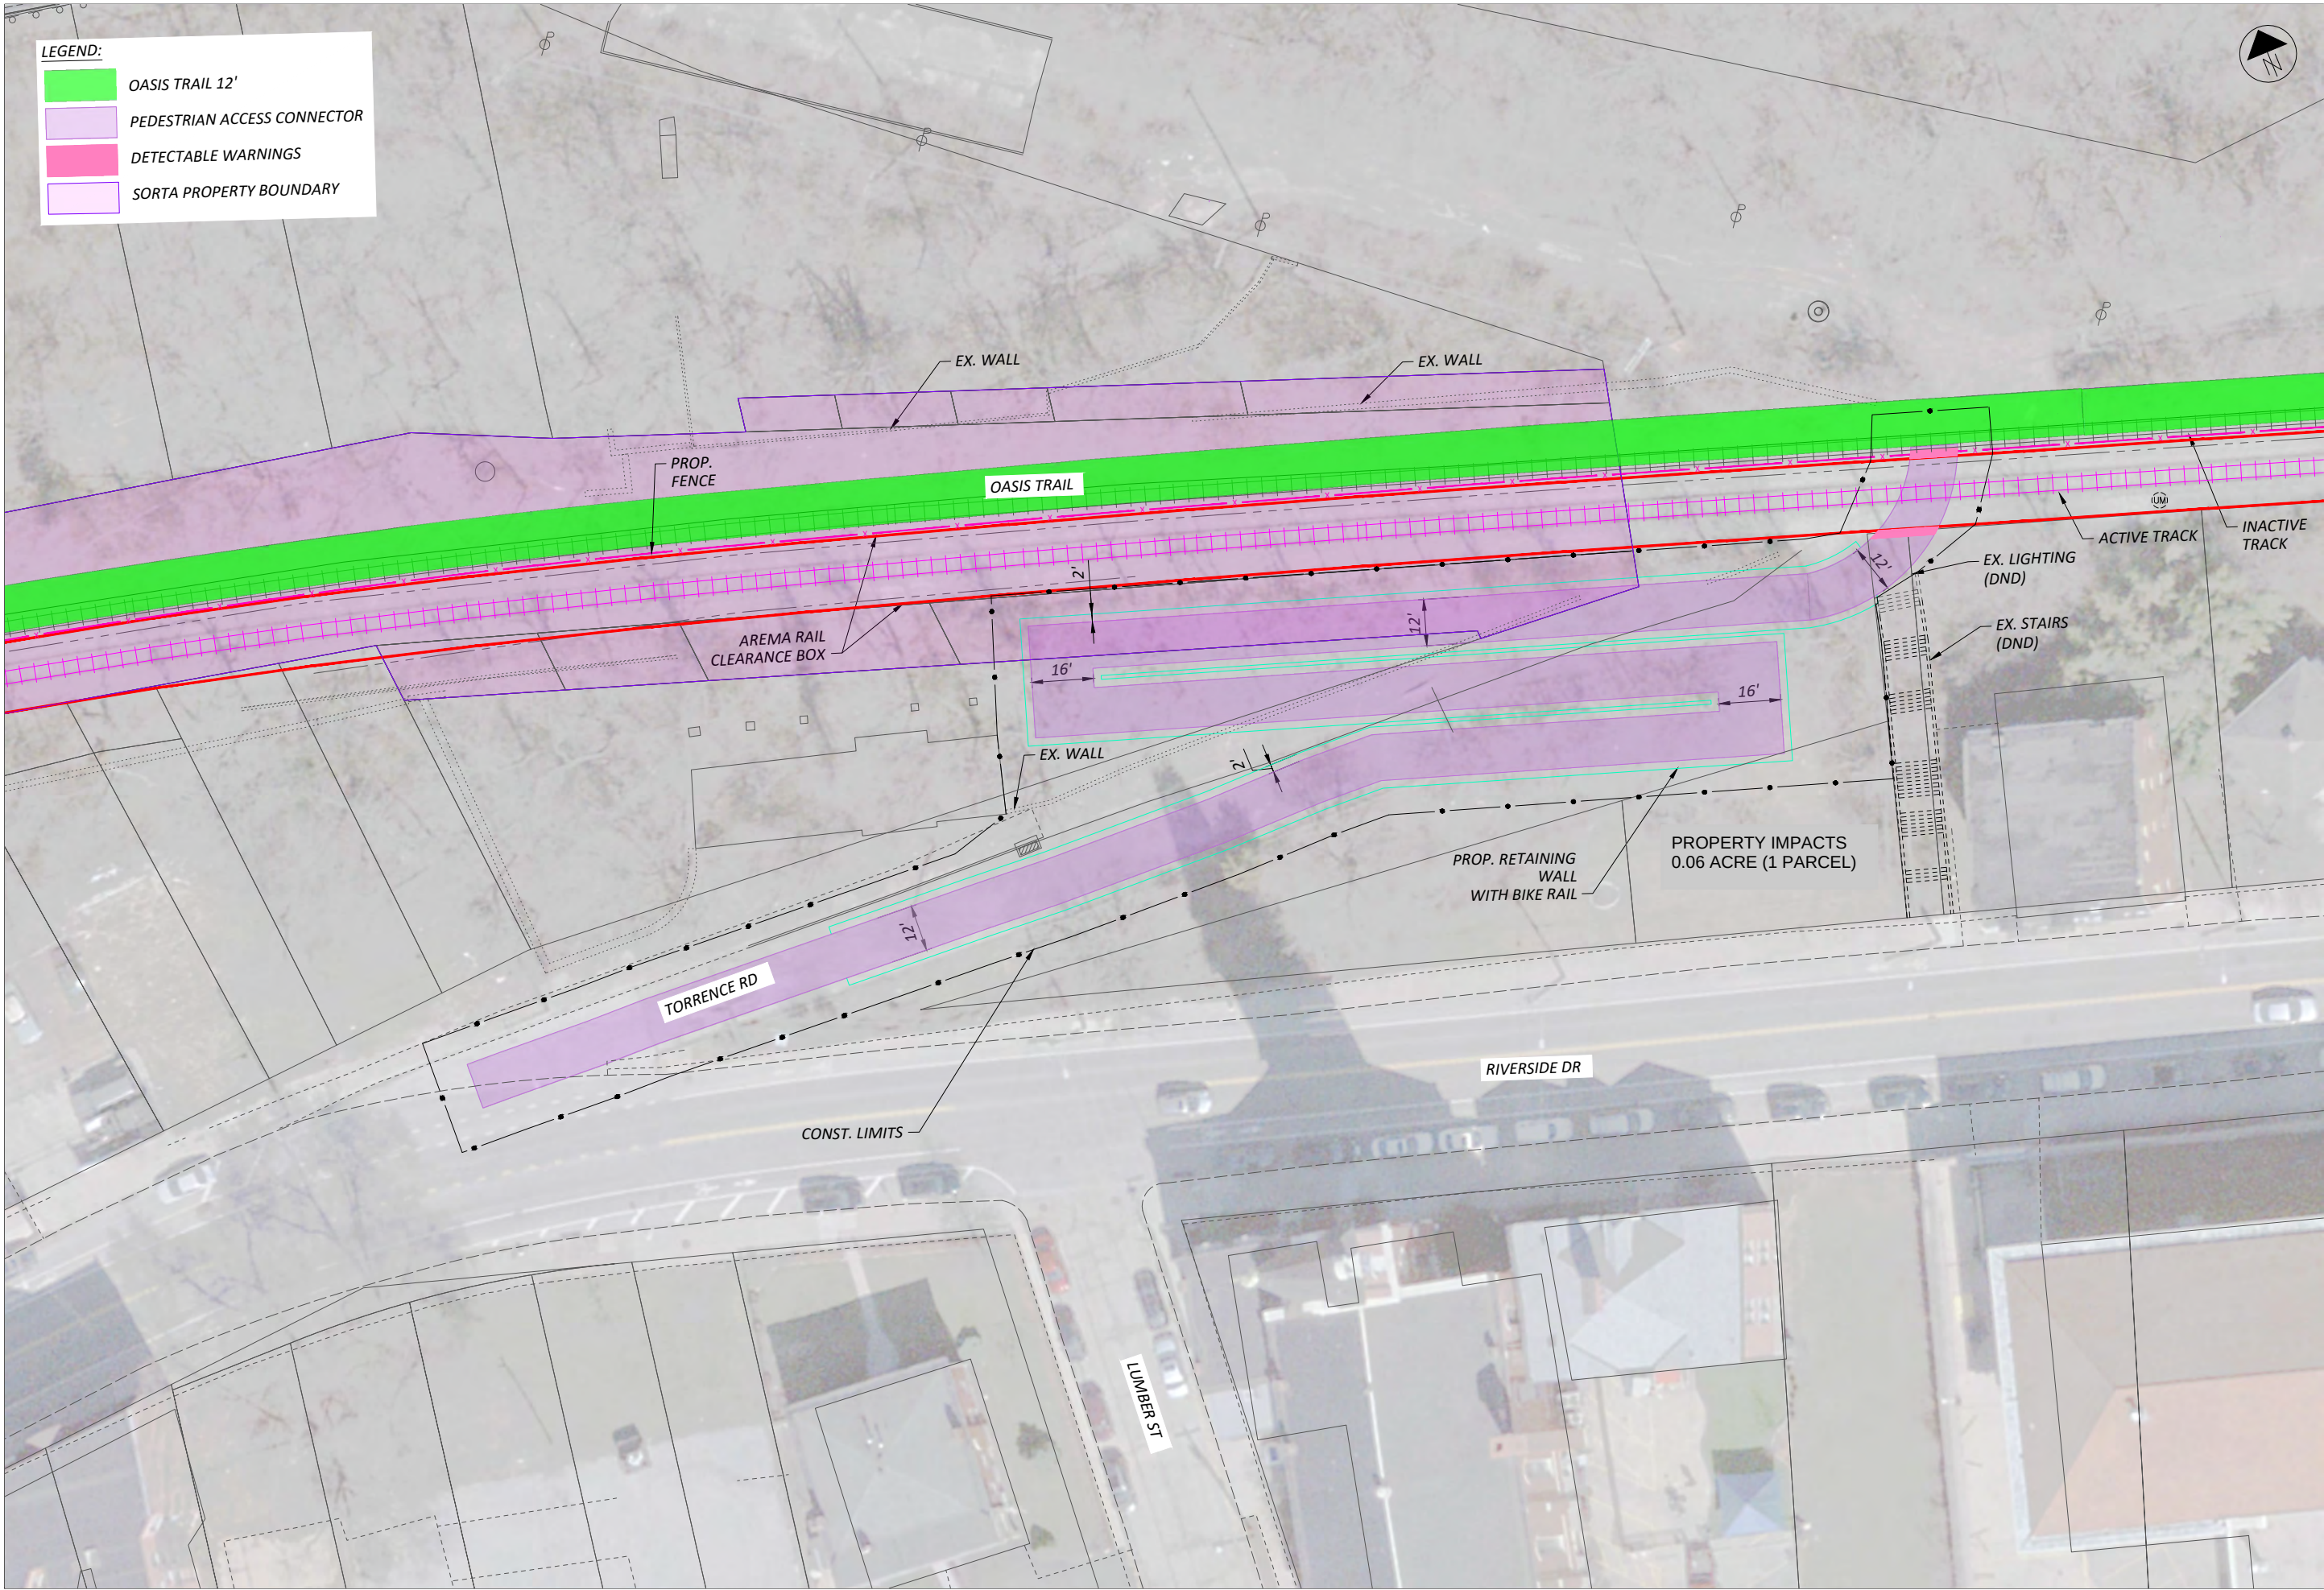


OASIS TRAIL
TORRENCE STATION ACCESS POINT ALTERNATIVE G1

DESIGN AGENCY
ARCADIS
100 E CAMPUS VIEW BLVD SUITE 200
COLORADO SPRINGS, CO 80903
www.arcadis.com

DESIGNER	TFM
REVIEWER	MJB
PROJECT ID	122971
SHEET	1
TOTAL	5

#####

PAPER SIZE: ANSI D (34.00 x 22.00 inches) DATE: 5/28/2026 TIME: 1:13:55 PM USER: Mosier, Terrence
C:\pw_work\arcadis\p01\terrence.mosier\d0271320\122971_gp013.dwg

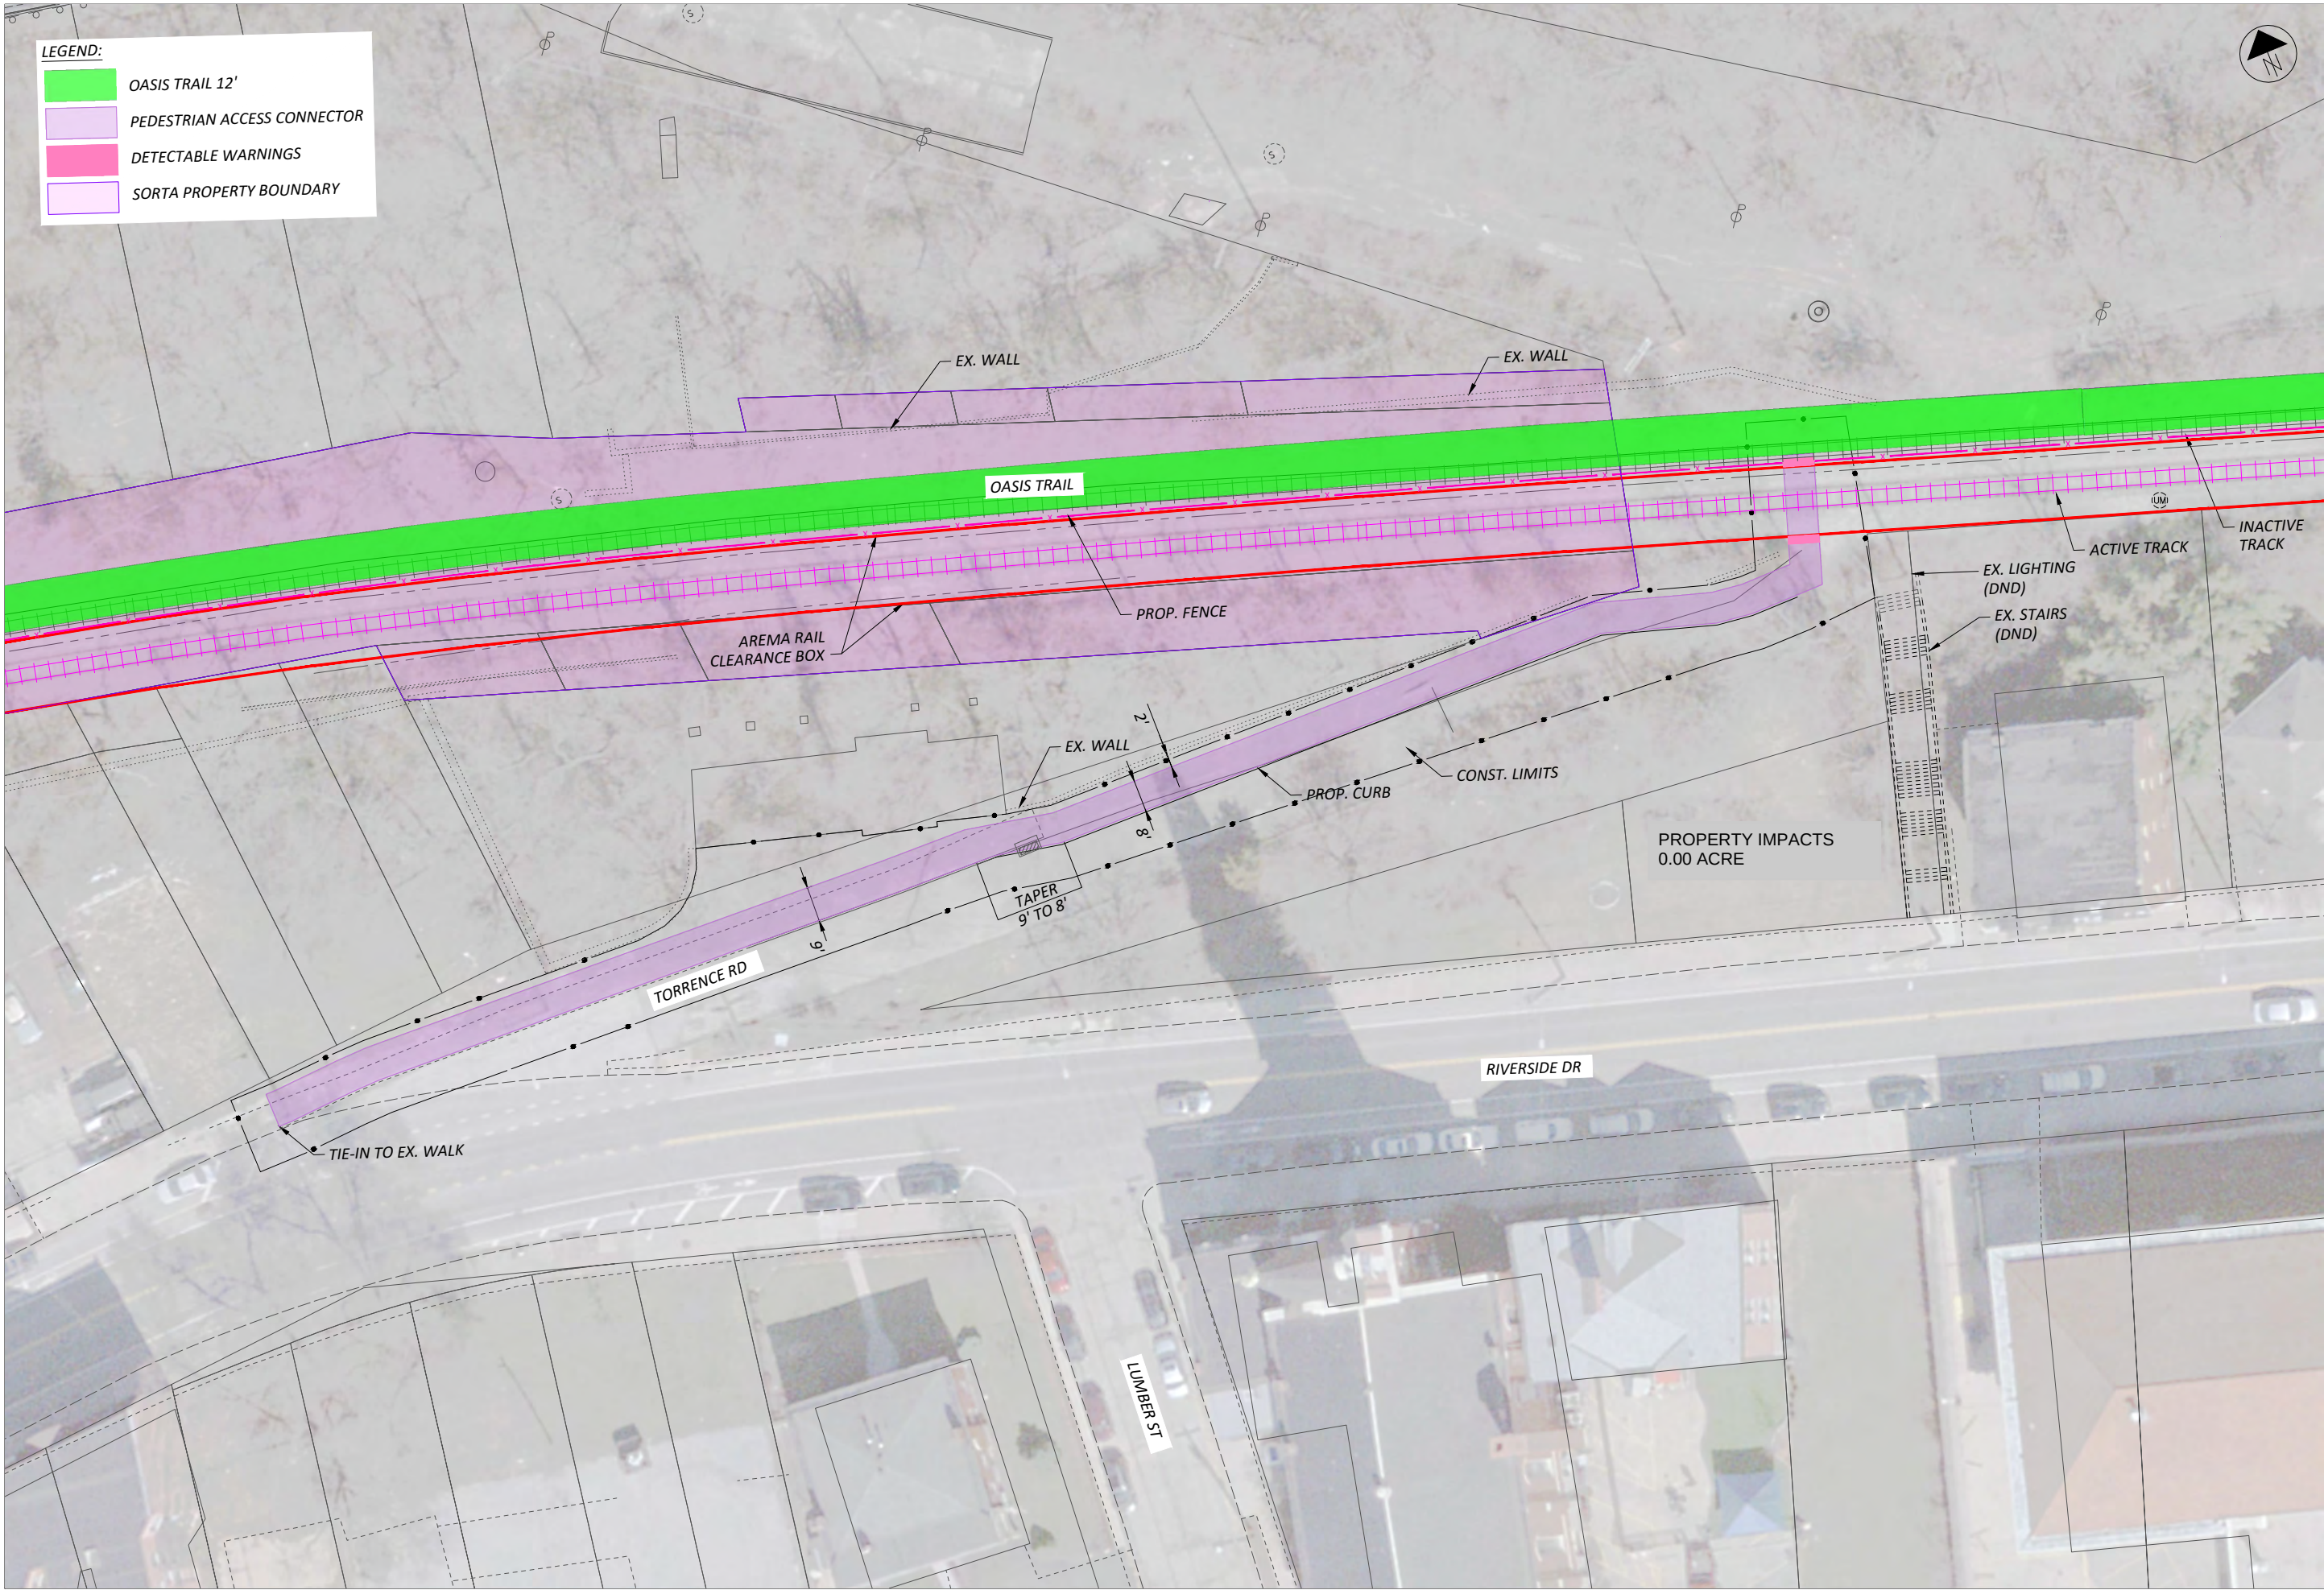


OASIS TRAIL
TORRENCE STATION ACCESS POINT ALTERNATIVE G2

DESIGN AGENCY	
 100 E CAMPUS VIEW BLVD SUITE 200 COLUMBIA, MO 64108 www.arcadis.com	
DESIGNER	
TFM	
REVIEWER	
MJB 05-29-26	
PROJECT ID	
122971	
SHEET	TOTAL
2	5


####

PAPER SIZE: ANSI D (34.00 x 22.00 inches) DATE: 5/28/2026 TIME: 9:11:05 AM USER: Mosier, Terence
C:\pw_work\arcadspw01\terence.mosier\d0271320\122971_gp013.dwg

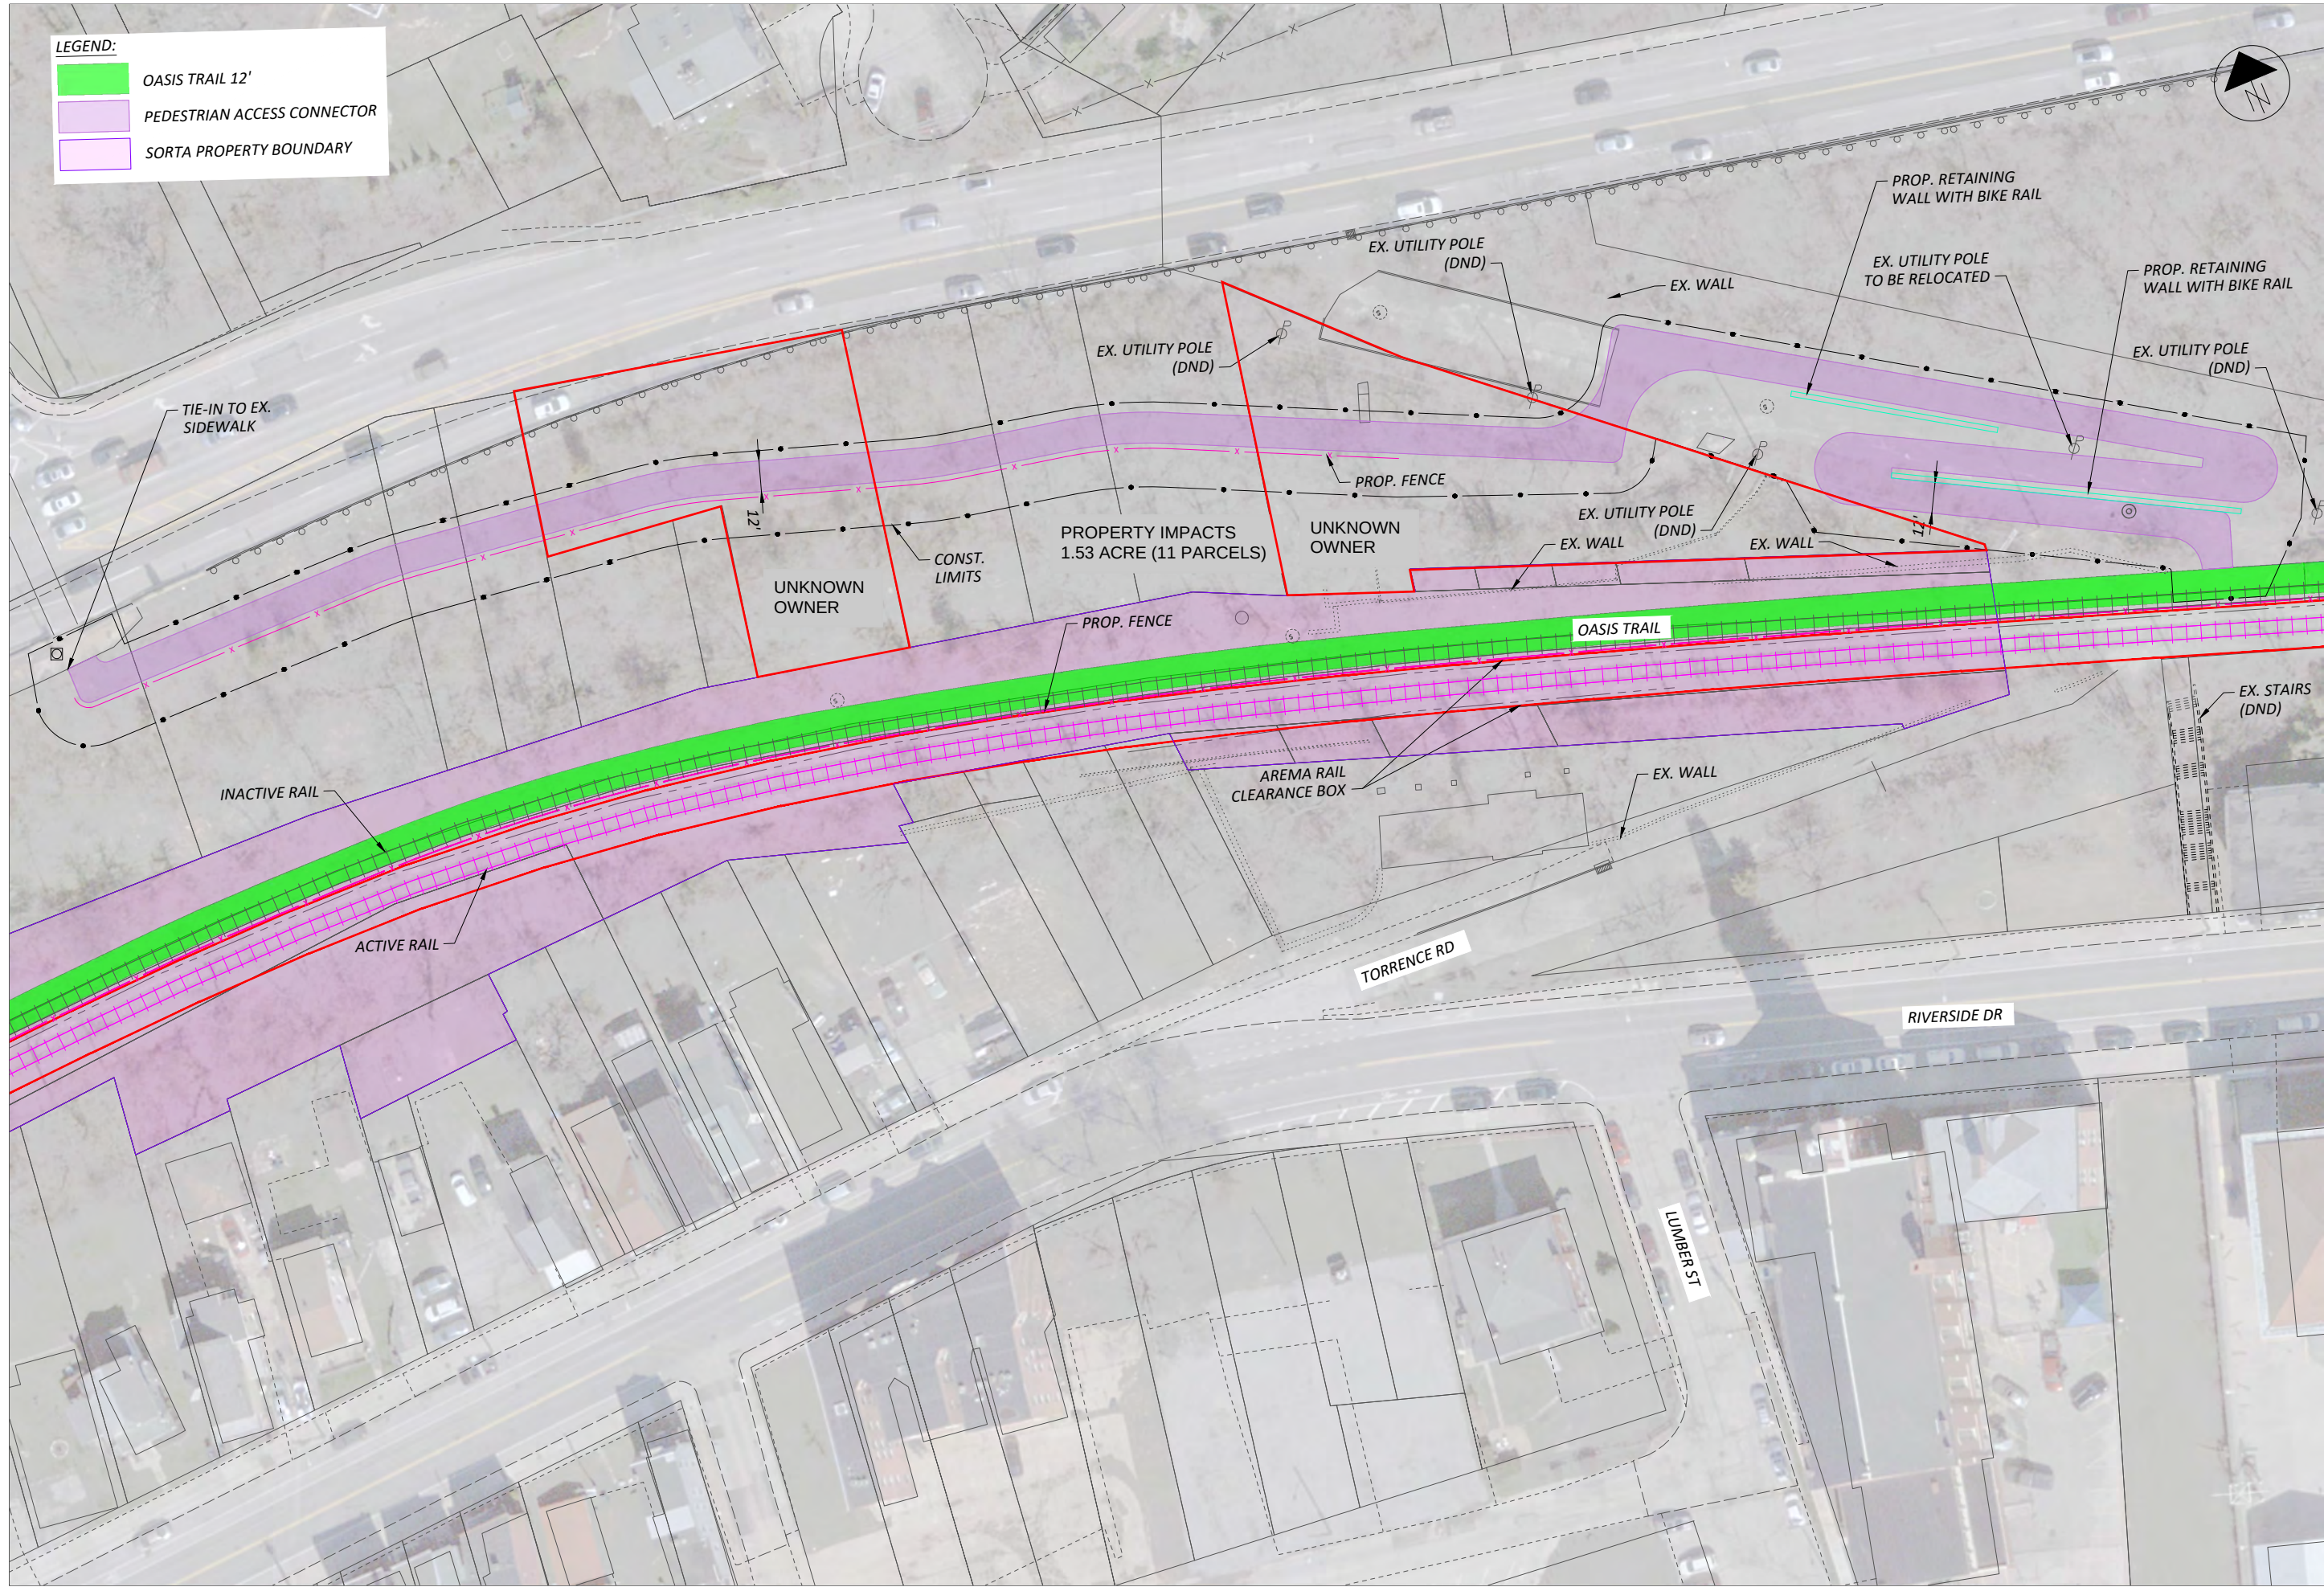

LEGEND:

- OASIS TRAIL 12'
- PEDESTRIAN ACCESS CONNECTOR
- SORTA PROPERTY BOUNDARY


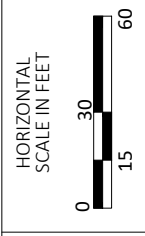


OASIS TRAIL
TORRENCE STATION ACCESS POINT ALTERNATIVE G3

DESIGN AGENCY	
ARCADIS	
100 E CAMPUS VIEW BLVD SUITE 200 COLORADO SPRINGS, CO 80904 www.arcadis.com	
DESIGNER	
TFM	
REVIEWER	
MJB 05-29-26	
PROJECT ID	
122971	
SHEET	TOTAL
3	5

####

PAPER SIZE: ANSI D (34.00 x 22.00 inches) DATE: 5/28/2026 TIME: 9:11:29 AM USER: Mosier, Terence
C:\pw_work\arcadspw01\terence.mosier\d0271320\122971_gp013.dwg

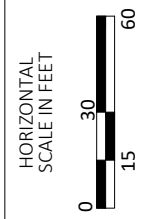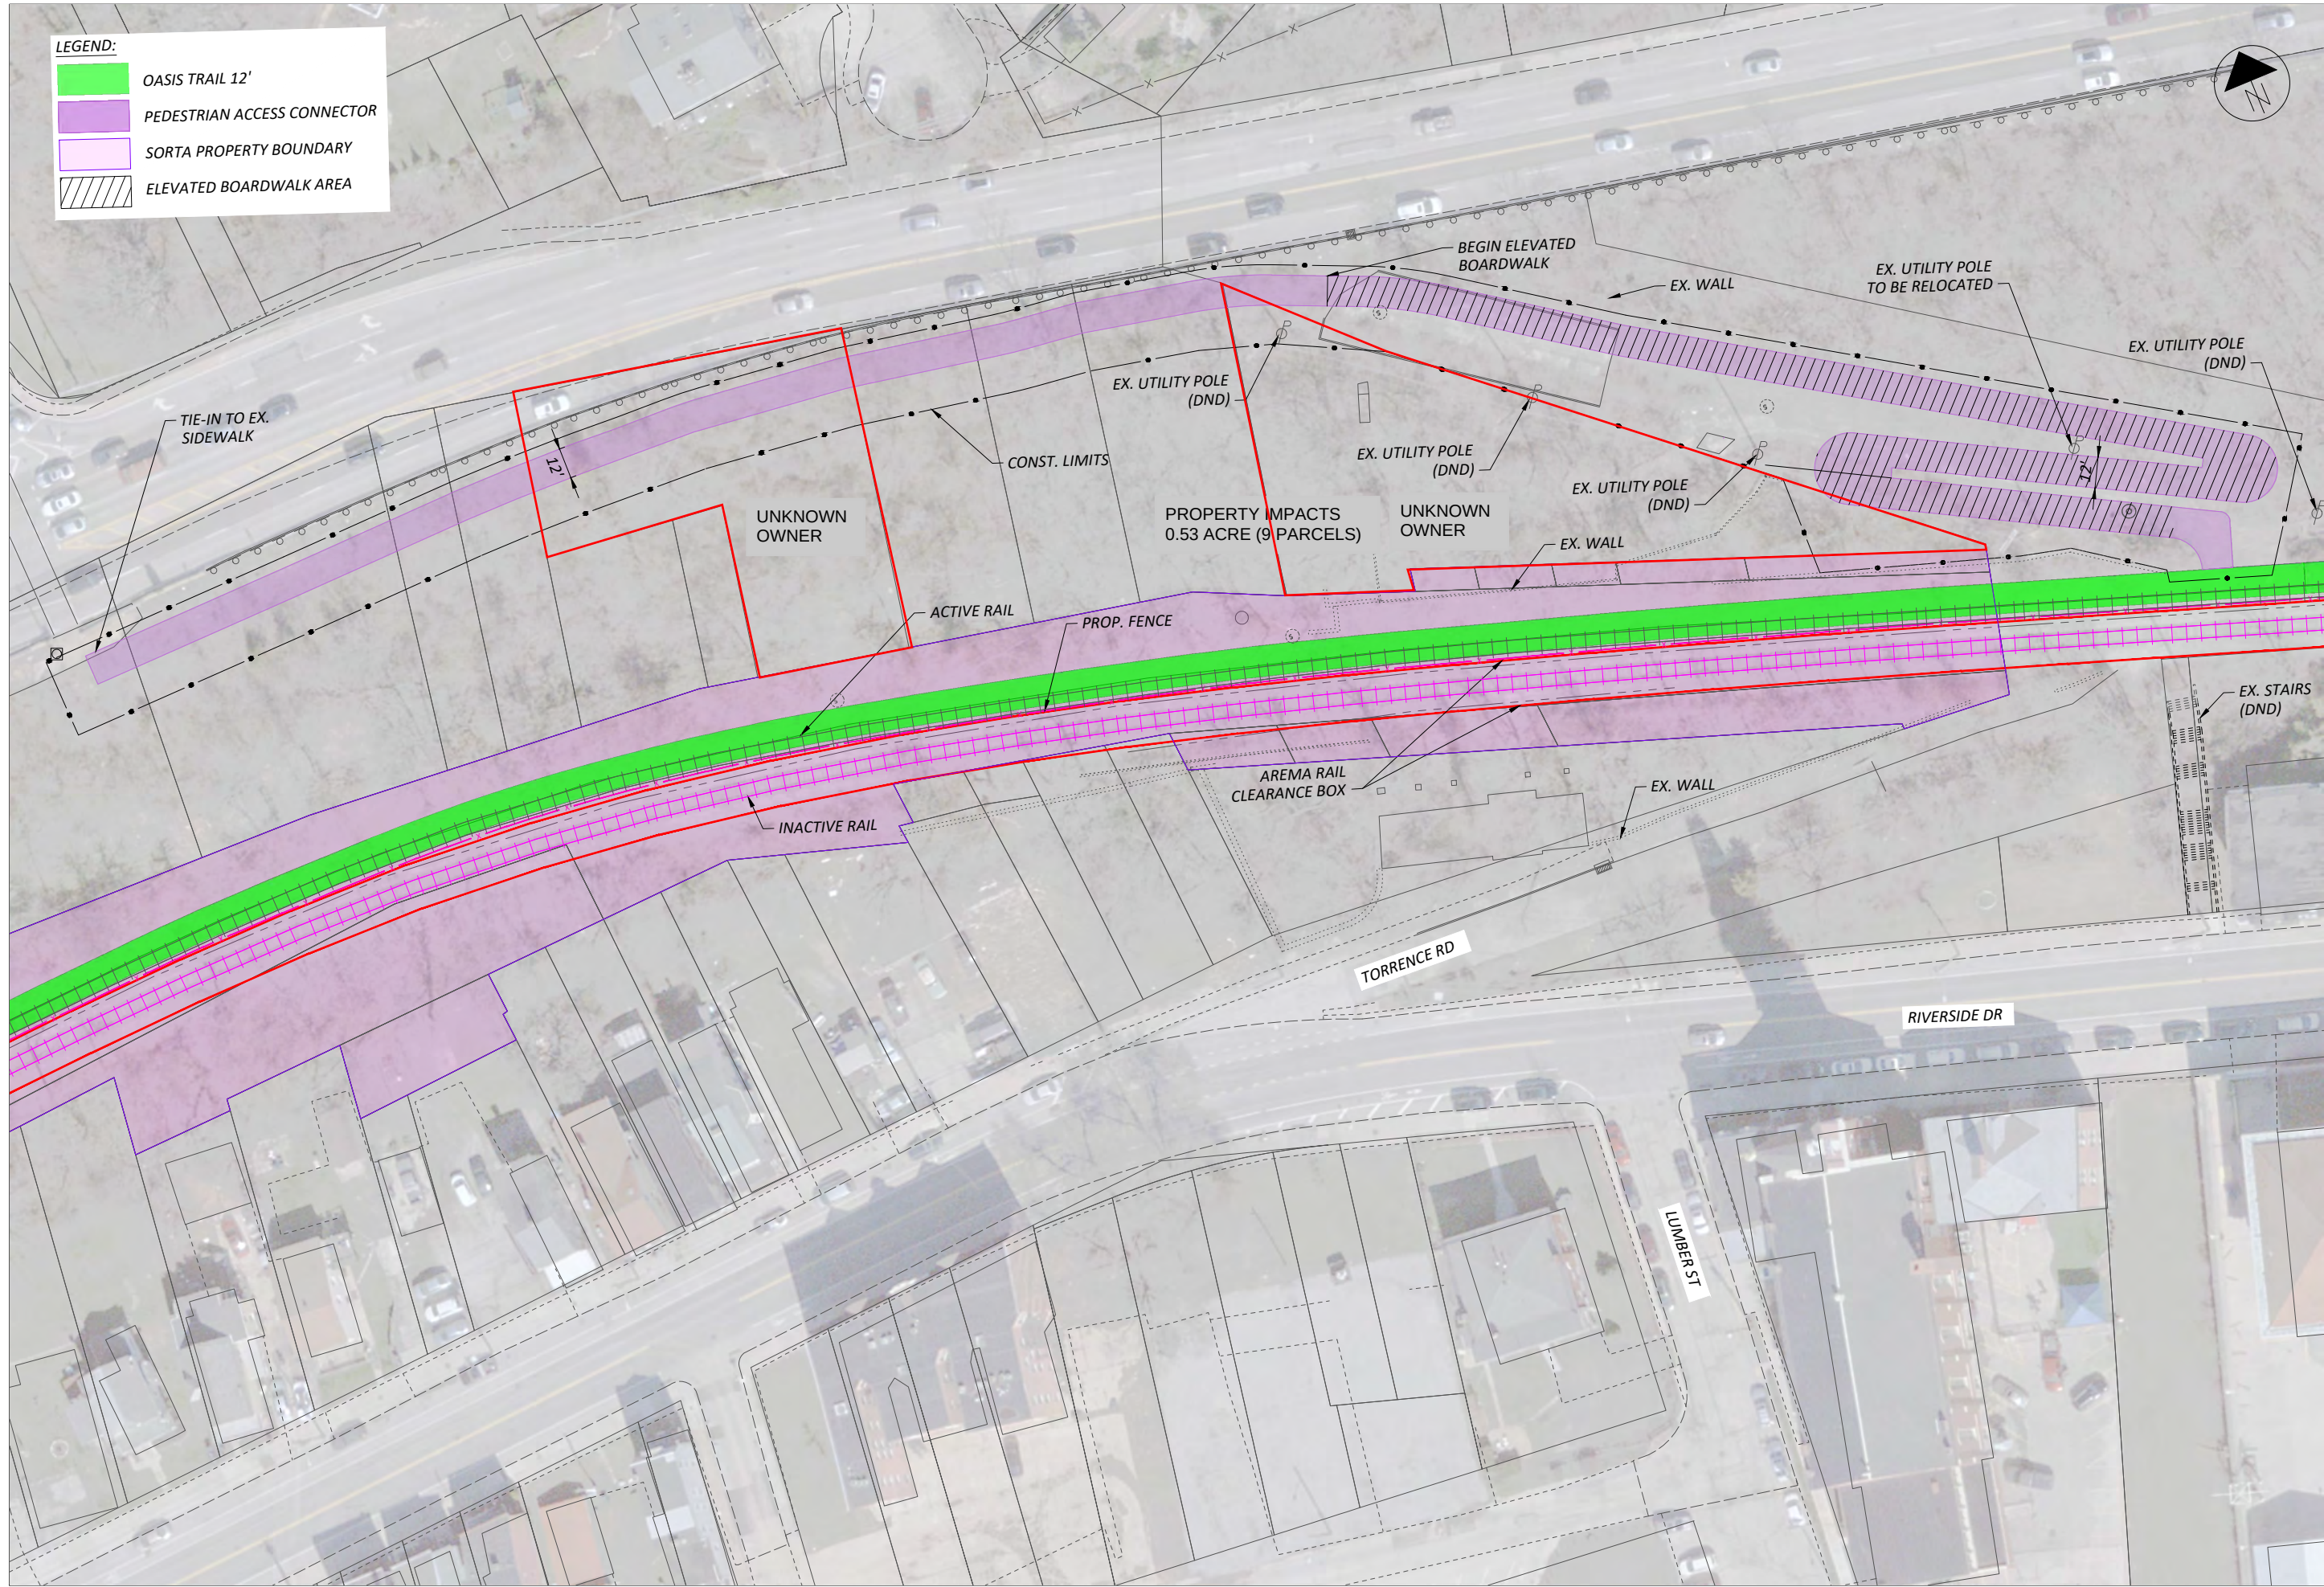


OASIS TRAIL
TORRENCE STATION ACCESS POINT ALTERNATIVE G4

DESIGN AGENCY	
ARCADIS 100 E CAMPUS VIEW BLVD SUITE 200 COLORADO SPRINGS, CO 80909 www.arcadis.com	
DESIGNER	
TFM	
REVIEWER	
MJB 05-29-26	
PROJECT ID	
122971	
SHEET	TOTAL
4	5

#####

PAPER SIZE: ANSI D (34.00 x 22.00 inches) DATE: 5/27/2026 TIME: 11:25:13 PM USER: Mosier, Terrence
C:\pw_work\arcadispw01\terrence.mosier\d0271320\122971_gp0128.dwg

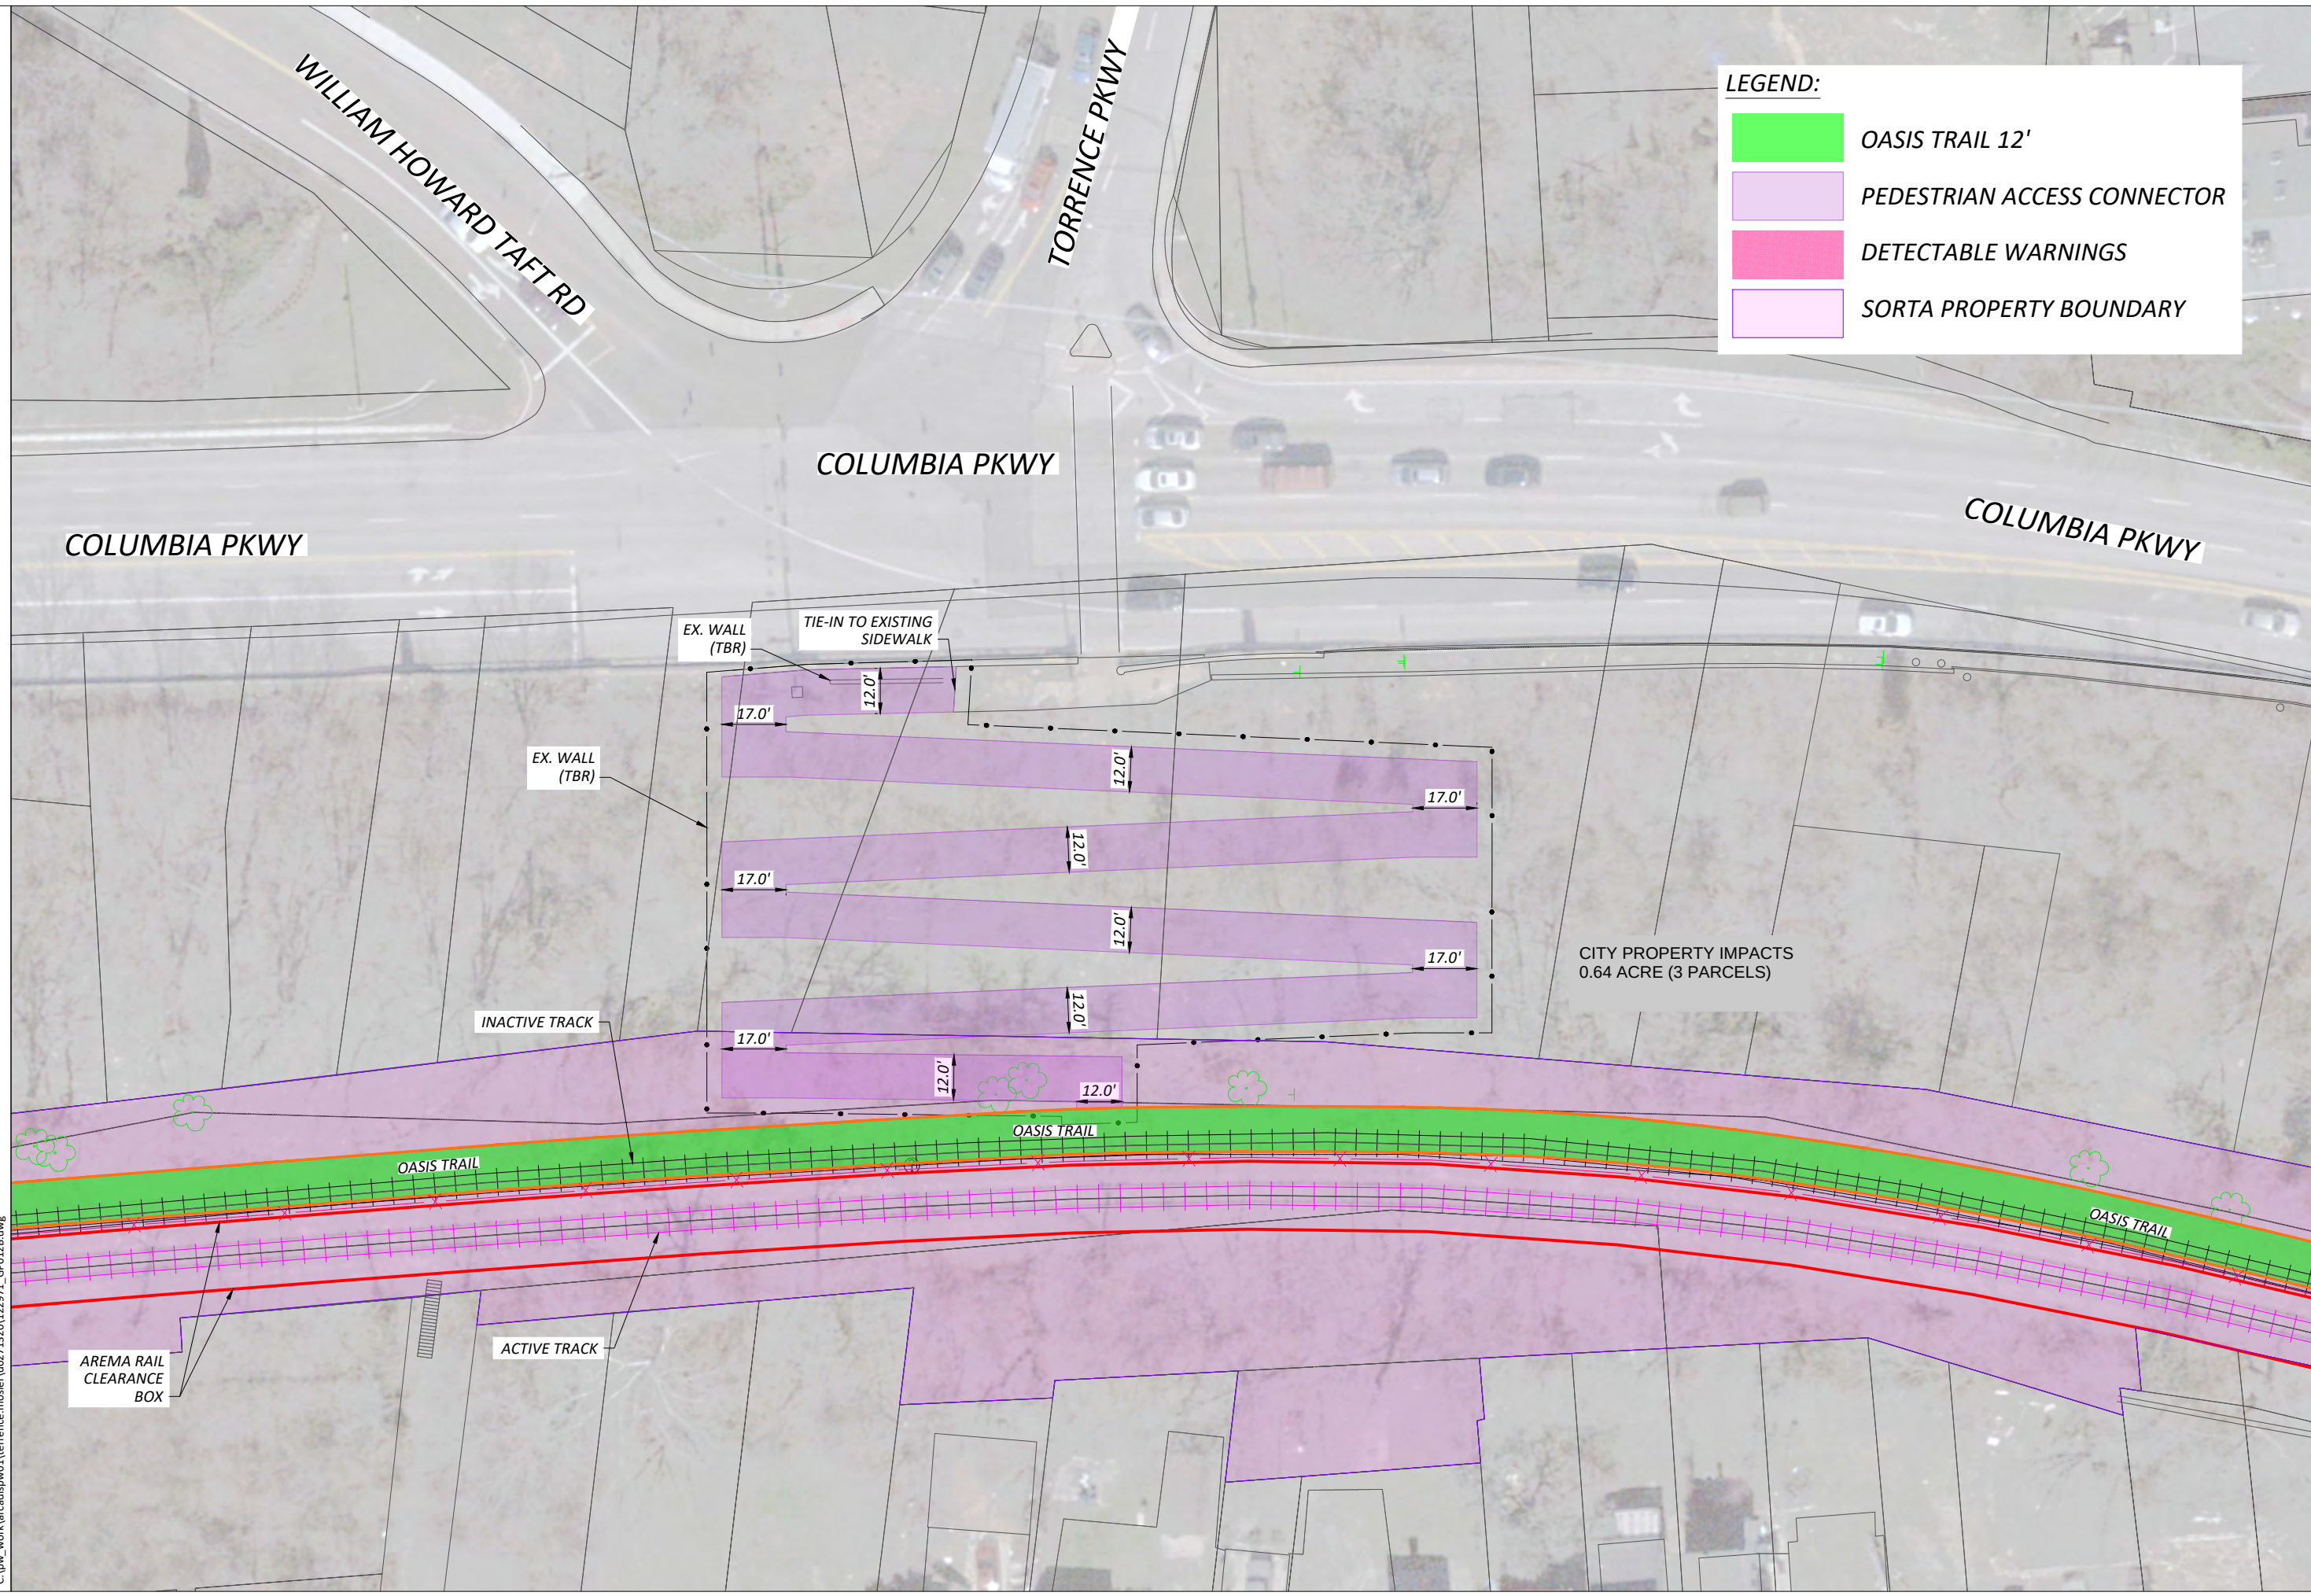

LEGEND:

- OASIS TRAIL 12'
- PEDESTRIAN ACCESS CONNECTOR
- DETECTABLE WARNINGS
- SORTA PROPERTY BOUNDARY

HORIZONTAL SCALE IN FEET

0 10 20 40

OASIS TRAIL

COLUMBIA PARKWAY SWITCHBACK ALTERNATIVE G5

DESIGN AGENCY

ARCADIS

100 E CAMPUS VIEW BLVD SUITE 200
COLUMBUS, OH 43260
WWW.ARCADIS.COM

DESIGNER

NWH

REVIEWER



MJB 05-29-26

PROJECT ID

122971

SHEET	TOTAL
5	5

PAPER SIZE: ANSI D (34.00 x 22.00 inches) DATE: 5/22/2026 TIME: 1:42:27 PM USER: Burger, Matt
C:\Users\MBurger\OneDrive - ARCADIS\Old PC Backup\Projects\Oasis\Human Nature\2026-05-05_HN_Base_ORT_Oasis_Feasibility Study -
Copy.dwg

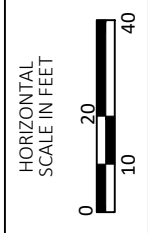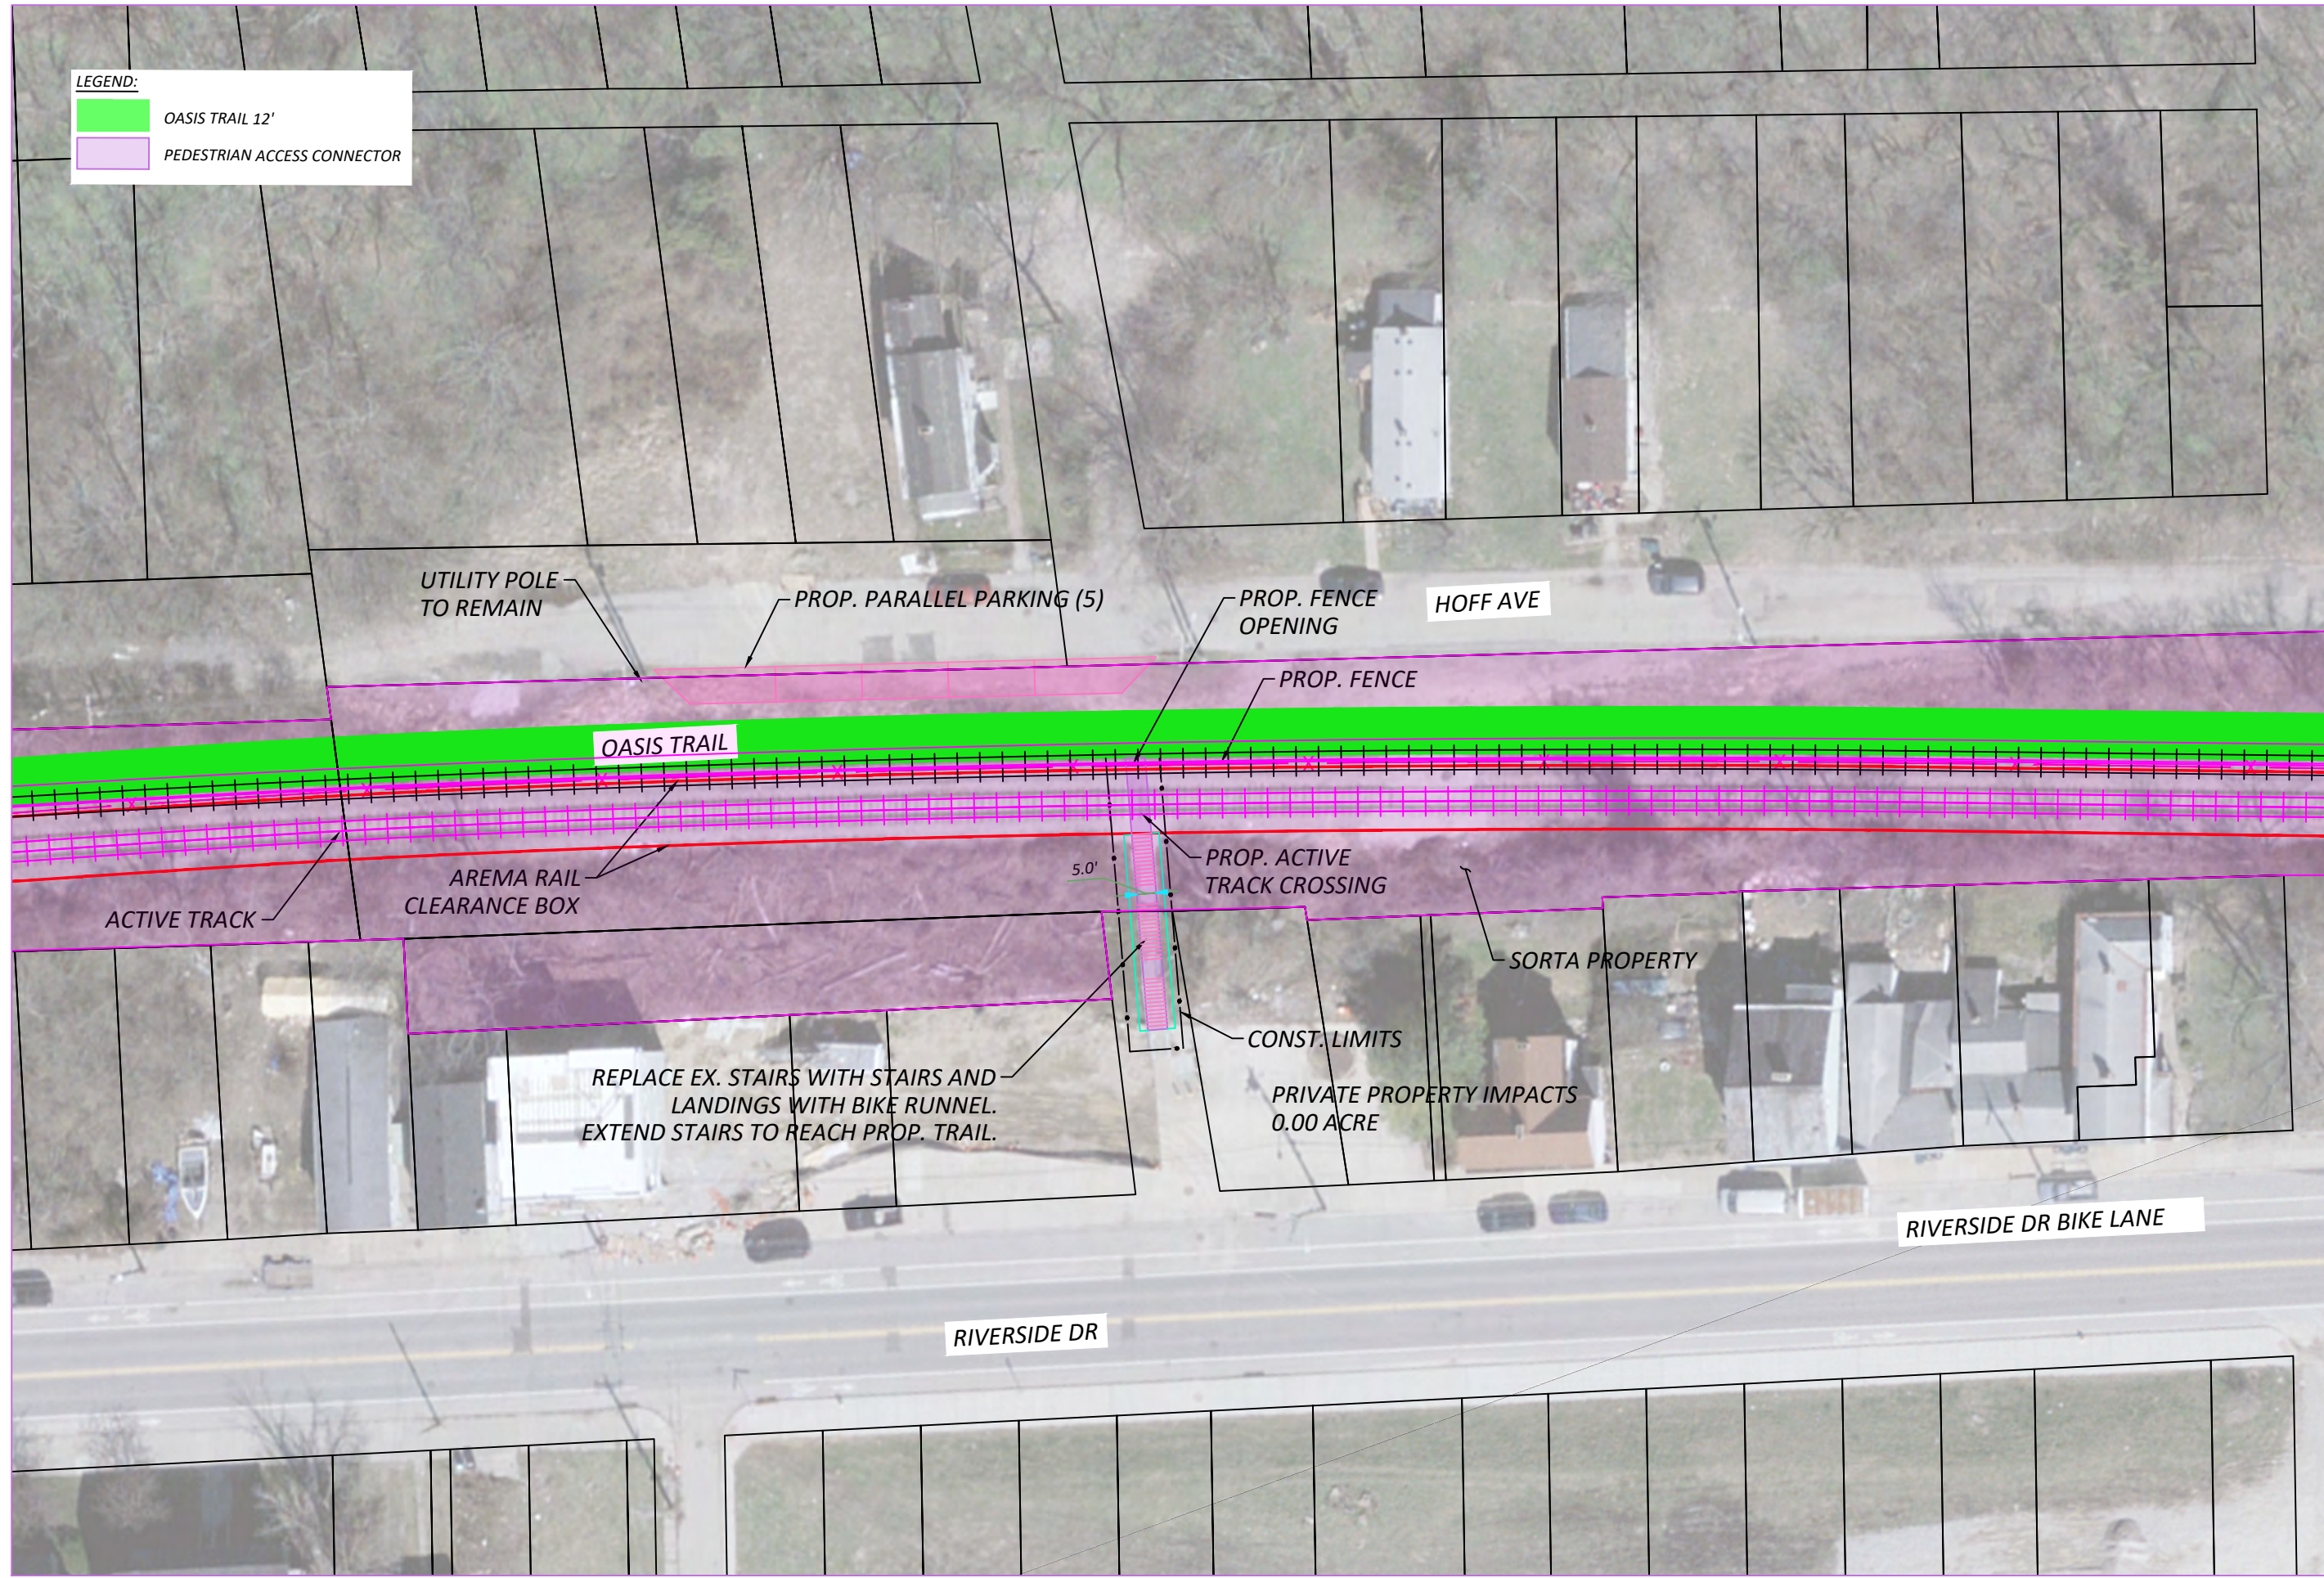


HOFF AVENUE PEDESTRIAN ACCESS POINT

DESIGN AGENCY	
 100 E CAMPUS VIEW BLVD SUITE 200 COLUMBIA, MO 65203 www.arcadis.com	
DESIGNER	XX
REVIEWER	XX
PROJECT ID	122971
SHEET	2
TOTAL	2

#####

PAPER SIZE: ANSI D (34.00 x 22.00 inches) DATE: 5/22/2026 TIME: 1:43:24 PM USER: Burger, Matt
C:\Users\MBurger\OneDrive - ARCADIS\Old PC Backup\Projects\Oasis\Human Nature\2026.05.05_HN_Base_OR_T Oasis_Feasibility Study -
Copy.dwg


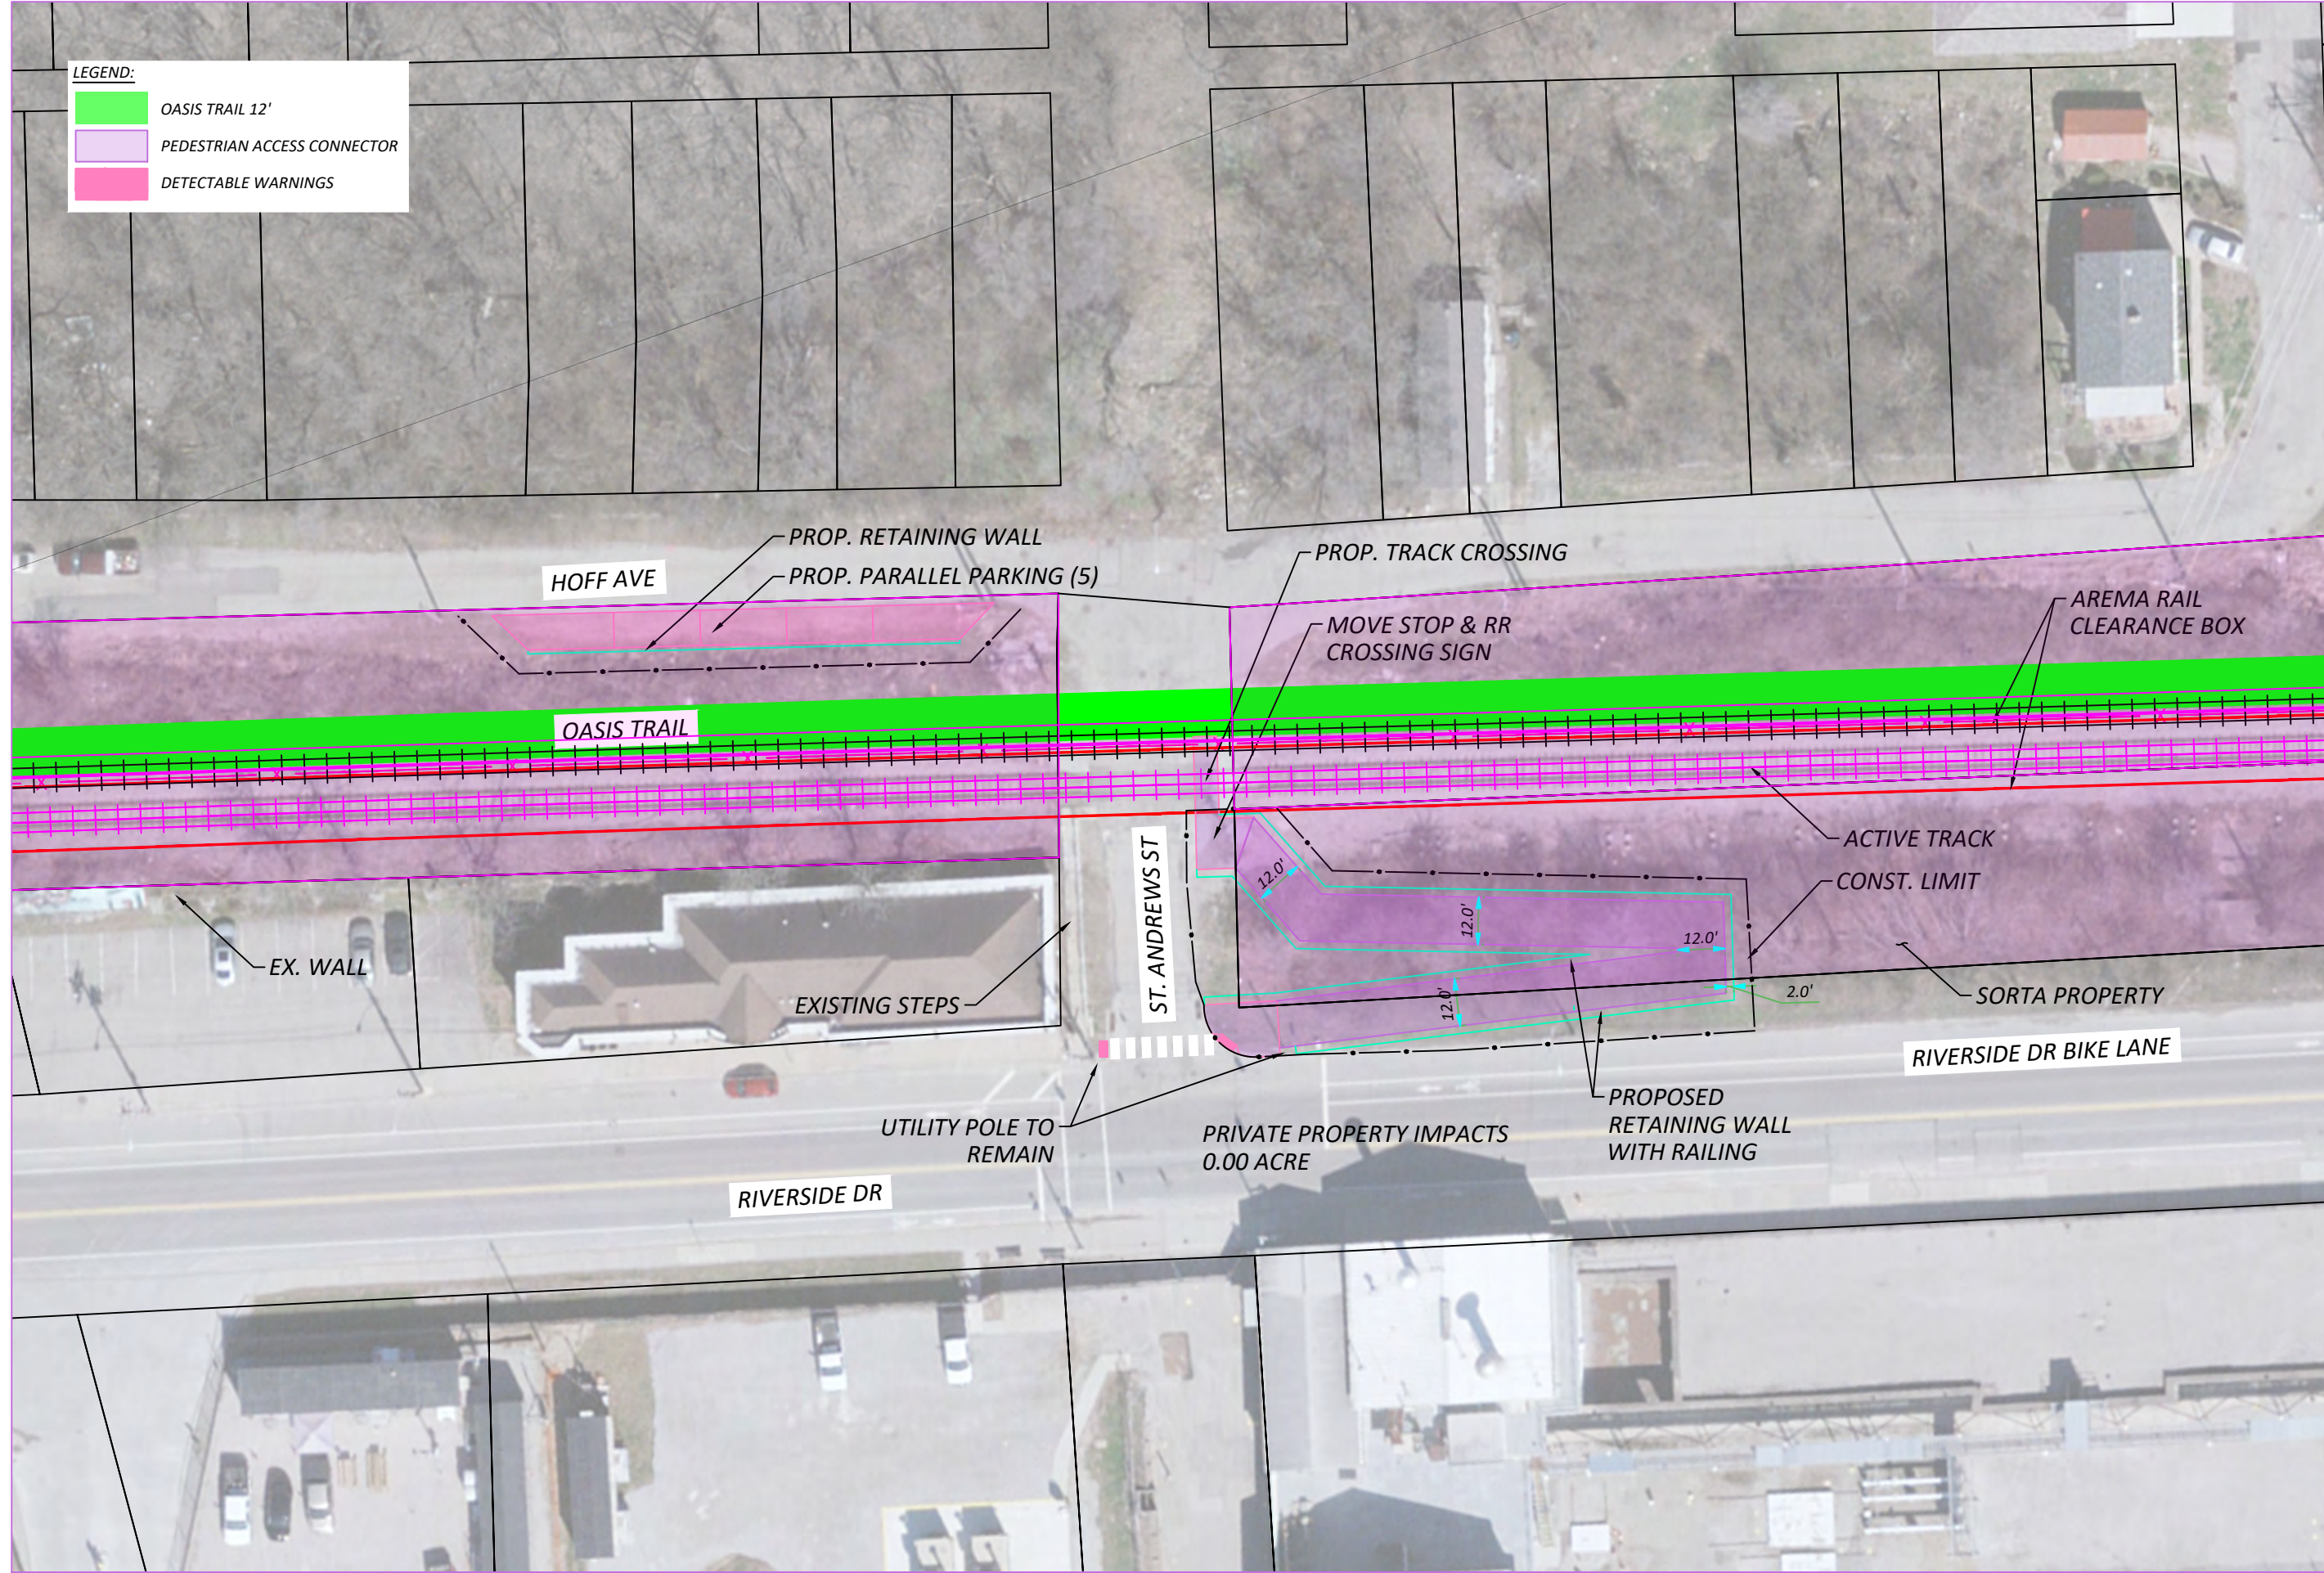


ST. ANDREWS STREET PEDESTRIAN ACCESS POINT
ALTERNATIVE H1

DESIGN AGENCY	
 100 E CAMPUS VIEW BLVD SUITE 200 COLUMBIA, MO 64108 www.arcadis.com	
DESIGNER	XX
REVIEWER	XX
PROJECT ID	MM-DD-YY
SHEET	122971
2	TOTAL 2

#####


PAPER SIZE: ANSI D (34.00 x 22.00 inches) DATE: 5/22/2026 TIME: 1:44:16 PM USER: Burger, Matt
C:\Users\MBurger\OneDrive - ARCADIS\Old PC Backup\Projects\Oasis\Human Nature\2026.05.05_HN_Base_ORT_Oasis_Feasibility Study -
Copy.dwg

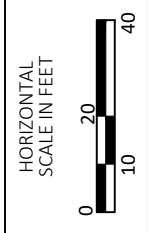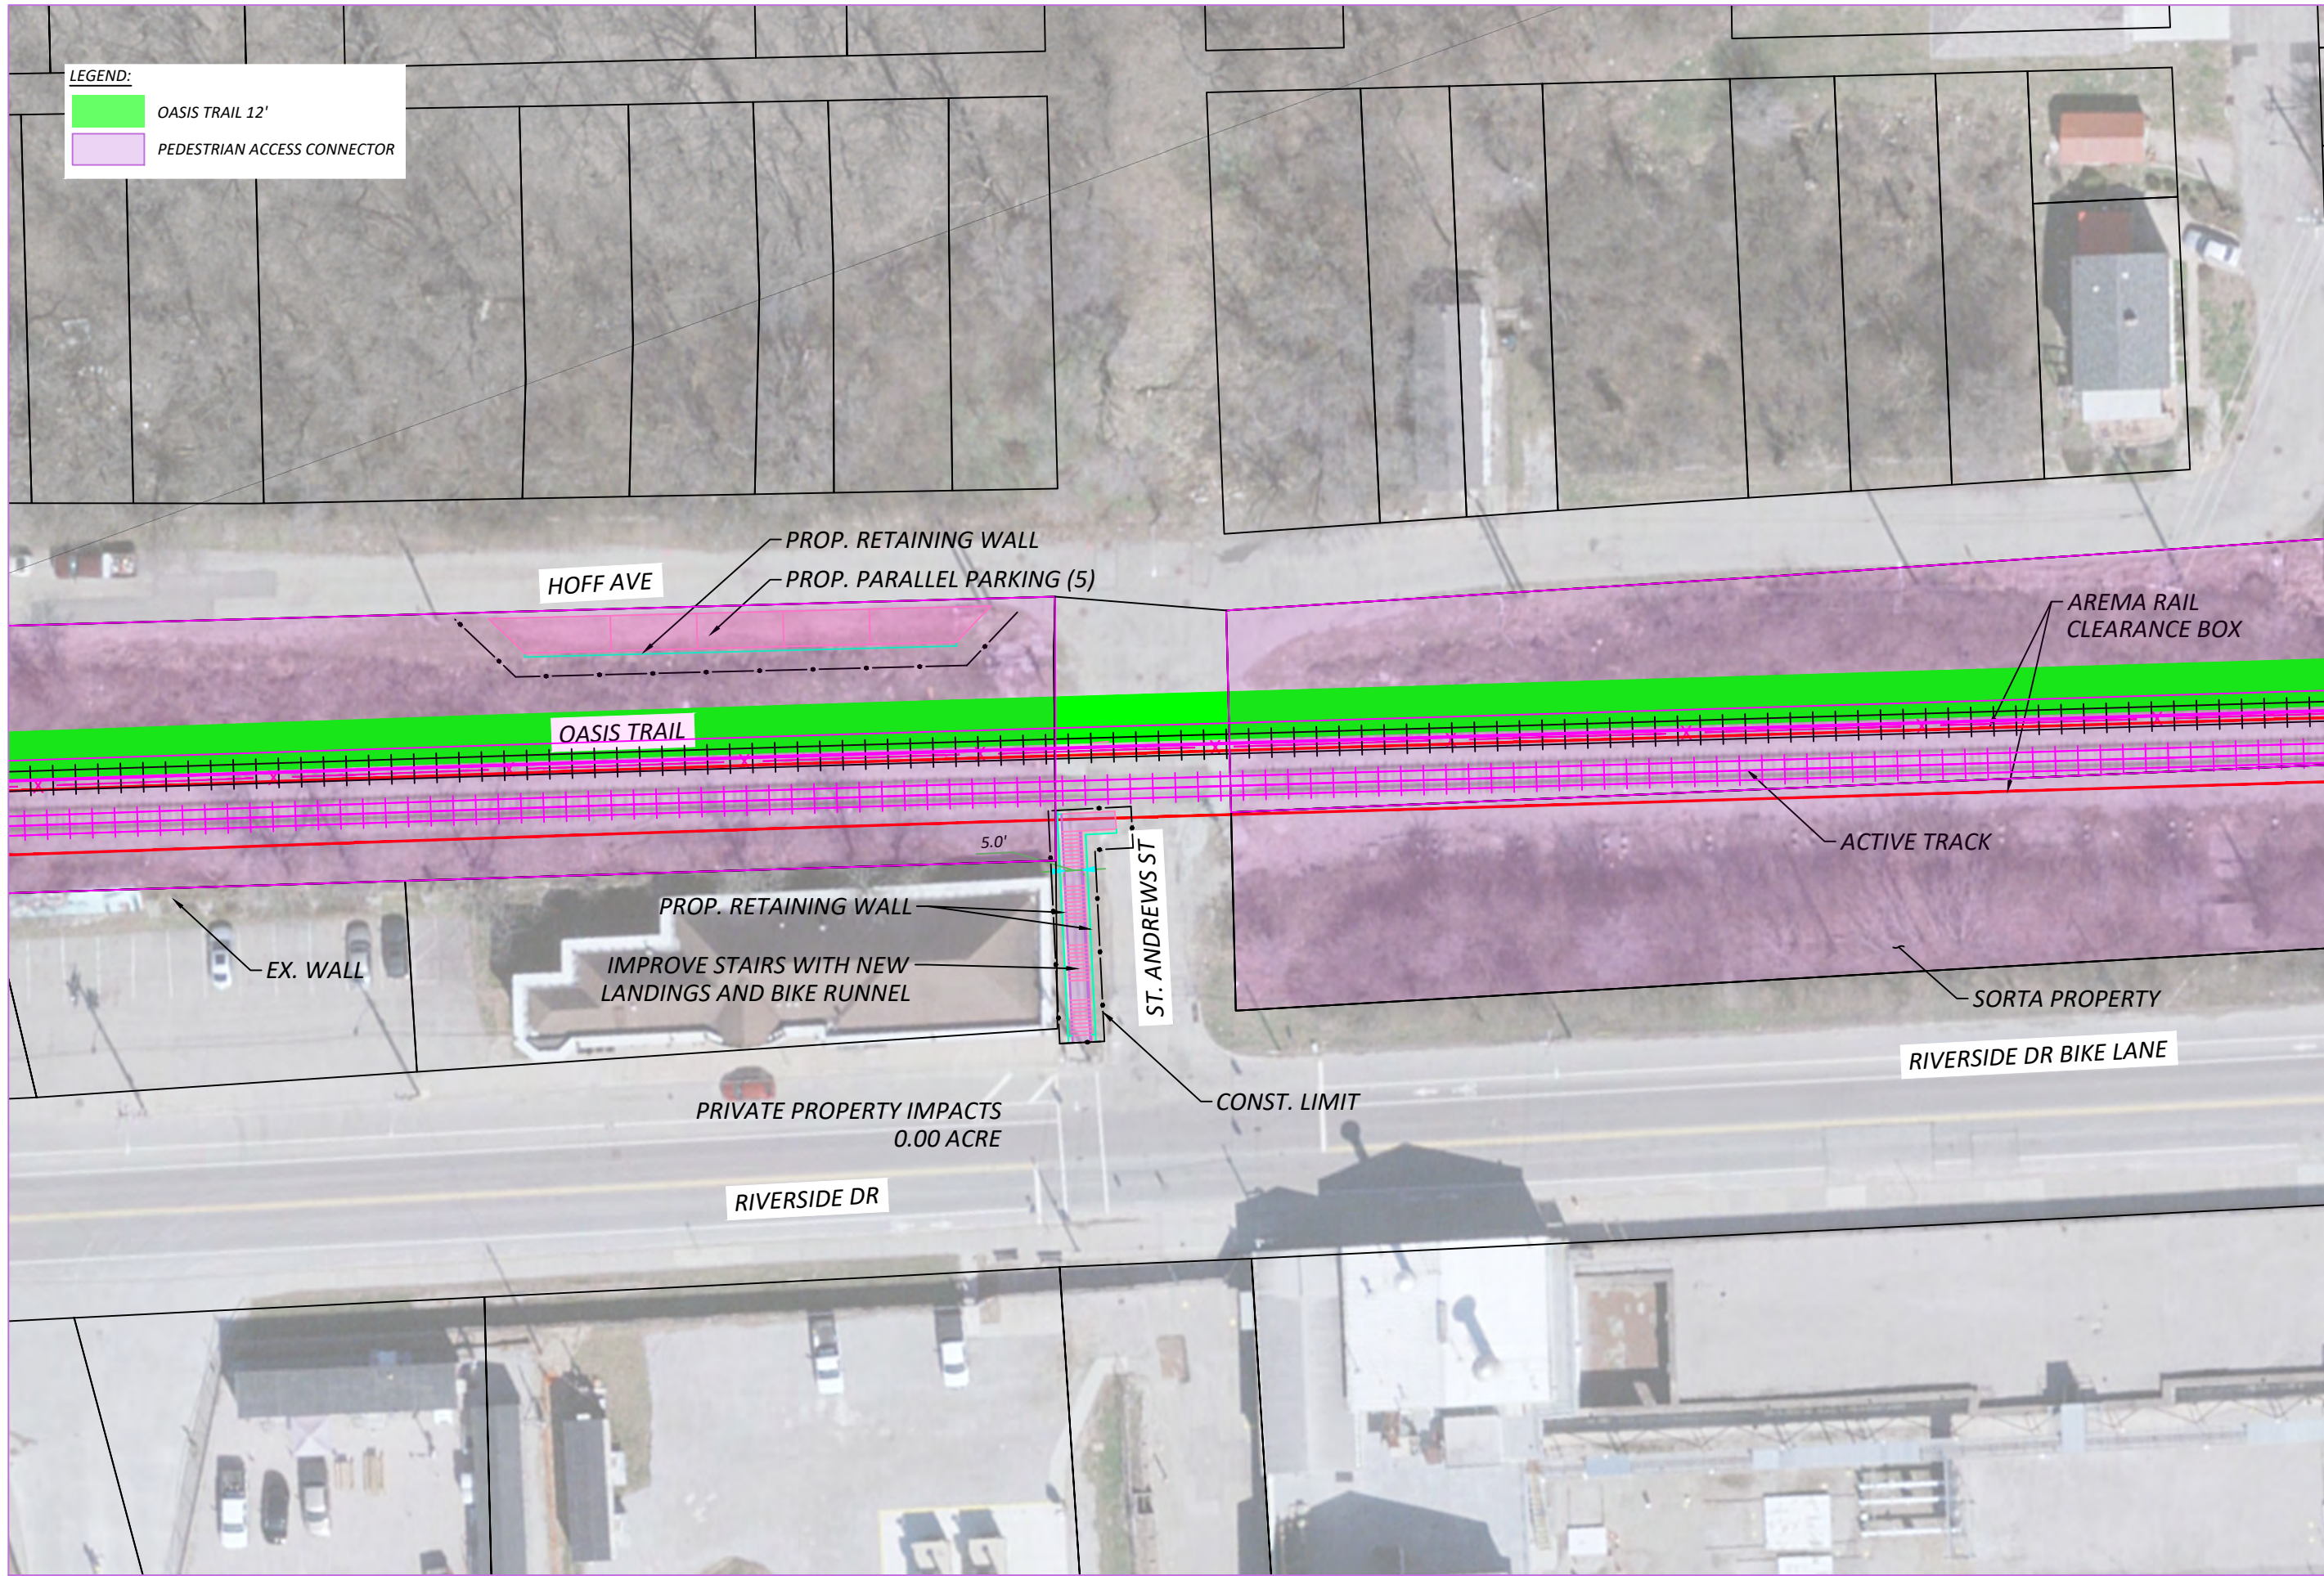

ST ANDREWS PEDESTRIAN ACCESS POINT
ALTERNATIVE H2

DESIGN AGENCY	
 100 E CAMPUS VIEW BLVD SUITE 200 COLUMBIA, MO 65203 TEL: 314.386.2100 WWW.ARCADIS.COM	
DESIGNER	XX
REVIEWER	XX
PROJECT ID	MM-DD-YY
SHEET	122971
2	TOTAL 2



PAPER SIZE: ANSI D (34.00 x 22.00 inches) DATE: 5/22/2026 TIME: 1:45:01 PM USER: Burger, Matt
C:\Users\MBurger\OneDrive - ARCADIS\Old PC Backup\Projects\Oasis\Human Nature\2026.05.05_HN_Base_OR_T Oasis_Feasibility Study -
Copy.dwg

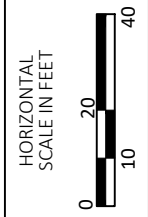

WALWORTH TUNNEL PEDESTRIAN ACCESS POINT

DESIGN AGENCY	
 100 E CAMPUS VIEW BLVD SUITE 200 COLUMBIA, MO 65203 www.arcadis.com	
DESIGNER	XX
REVIEWER	XX
PROJECT ID	MM-DD-YY
122971	
SHEET	TOTAL
2	2

PAPER SIZE: ANSI D (34.00 x 22.00 inches) DATE: 5/22/2026 TIME: 1:46:36 PM USER: Burger, Matt
C:\Users\MBurger\OneDrive - ARCADIS\Old PC Backup\Projects\Oasis\Human Nature\2026.05.05_HN_Base_OR_T Oasis_Feasibility Study -
Copy.dwg

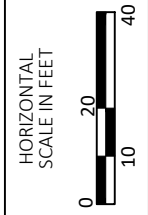
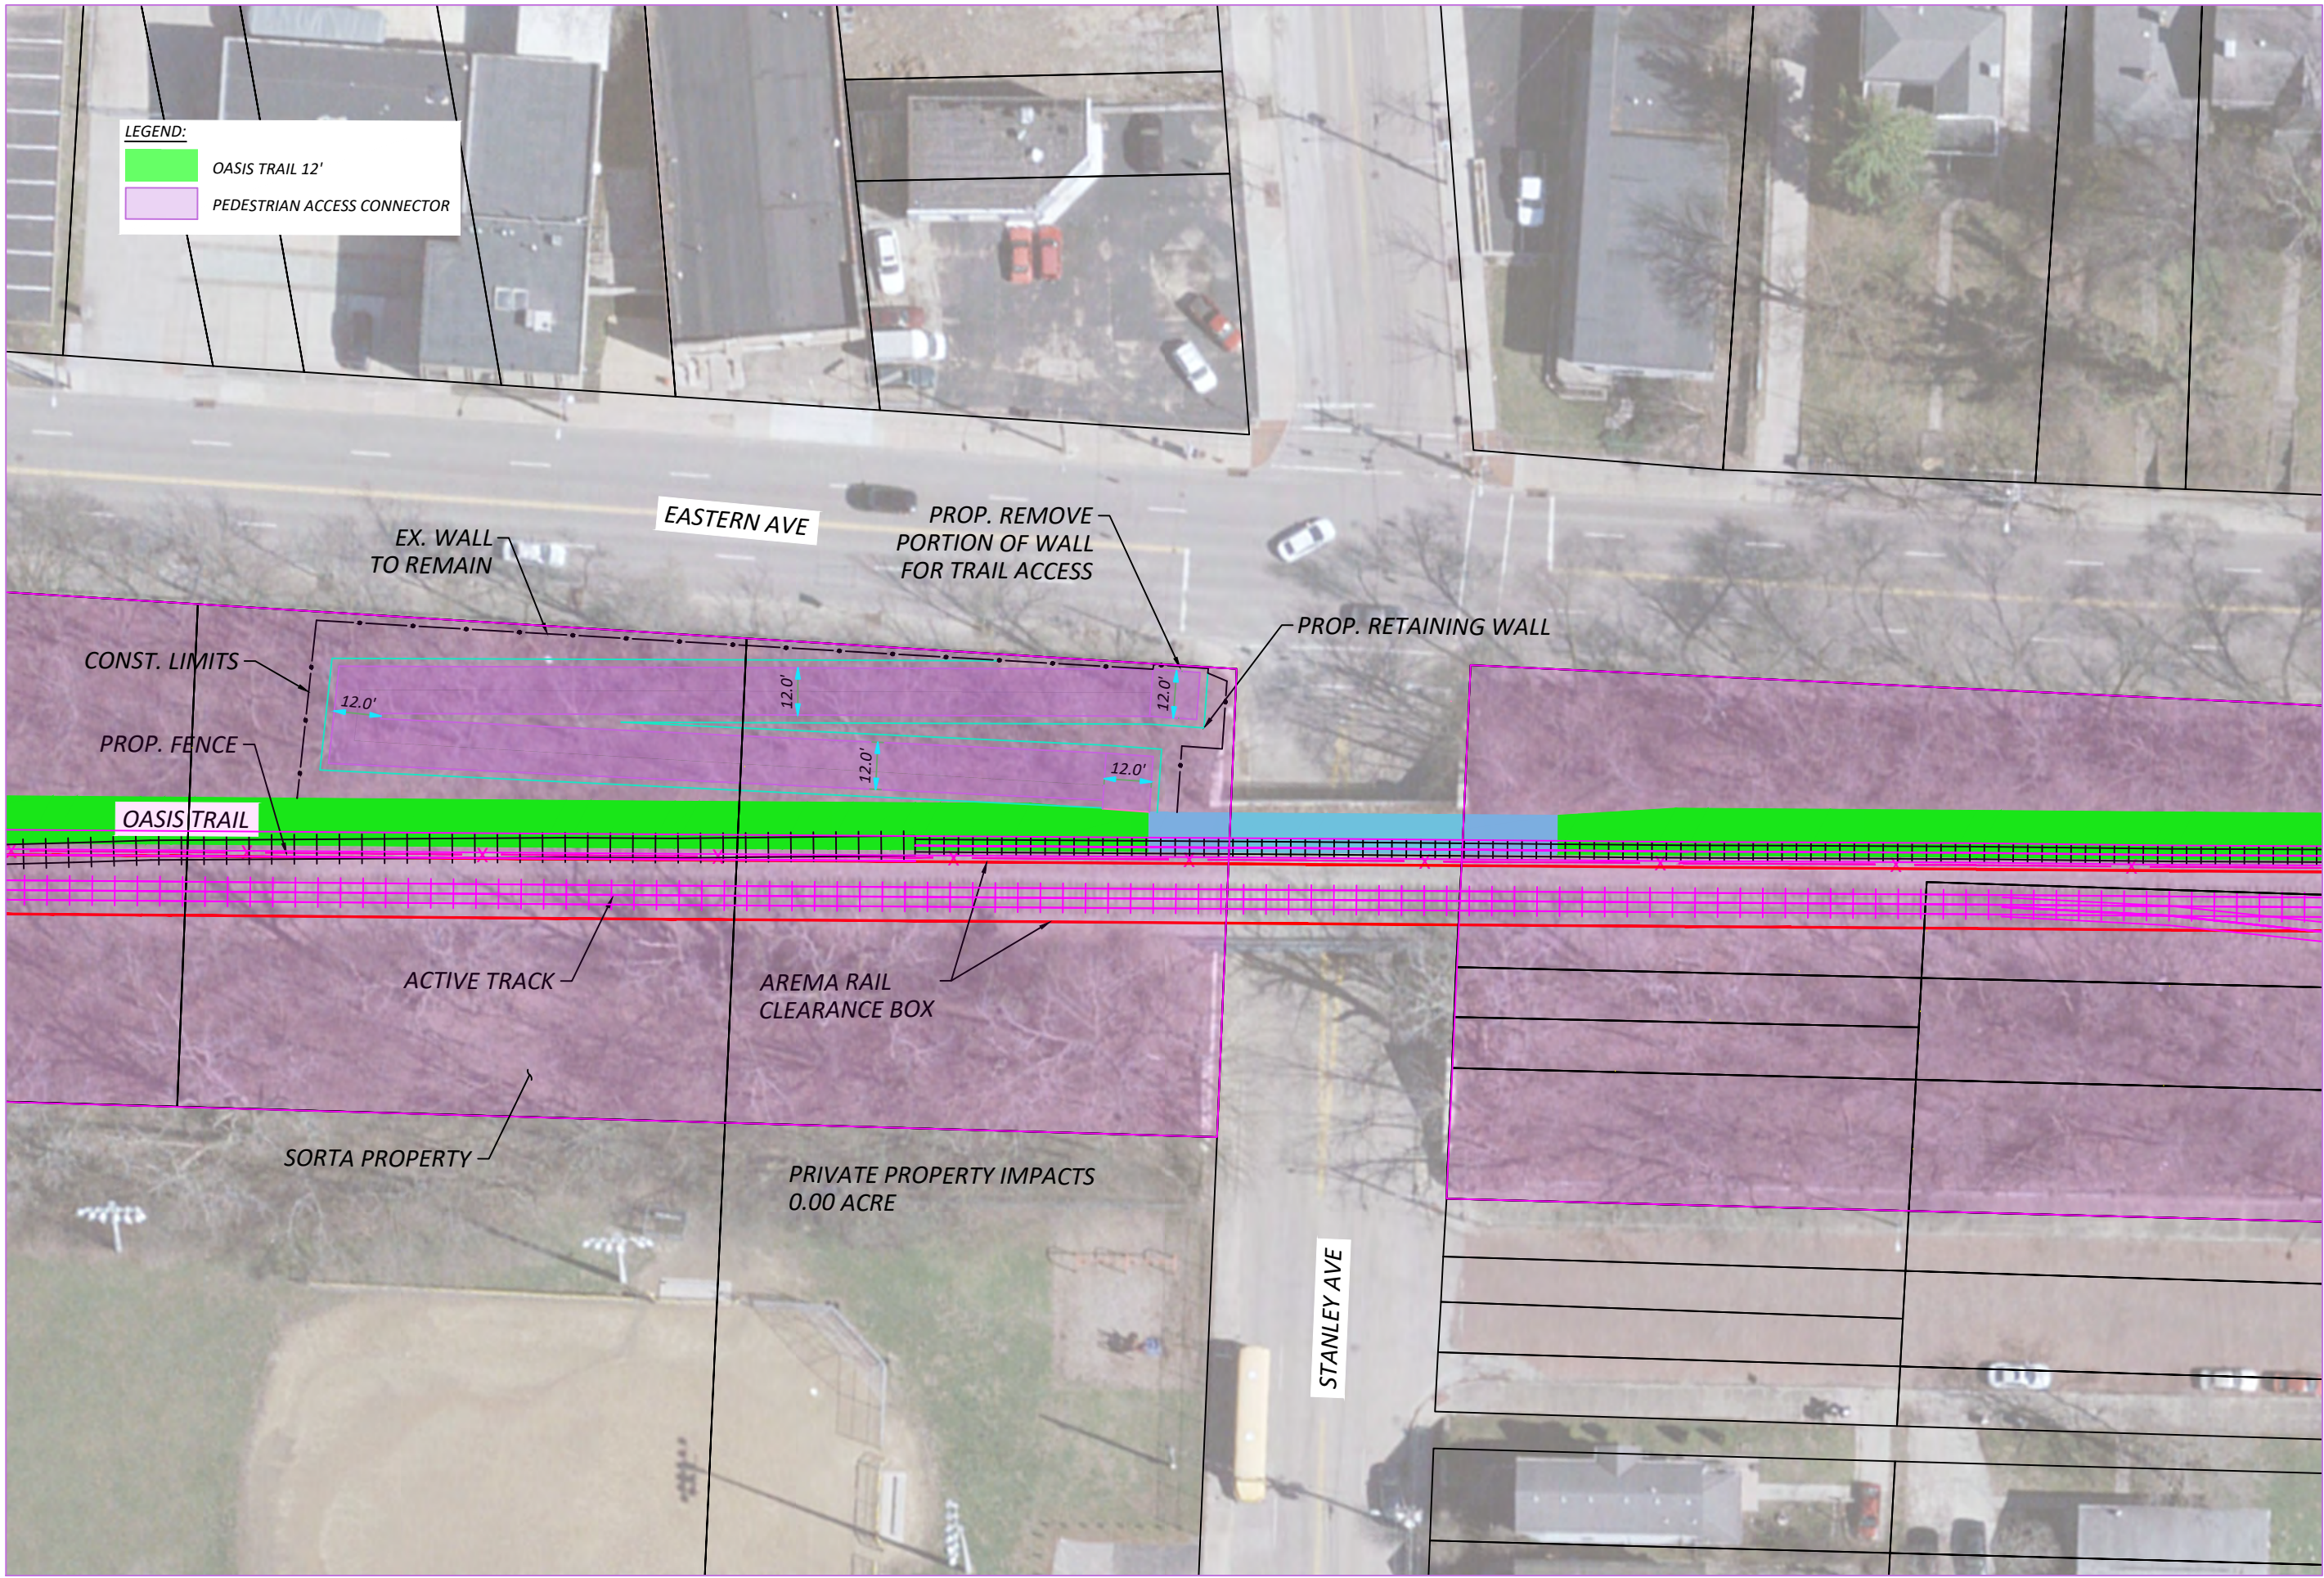


STANLEY AVENUE PEDESTRIAN ACCESS POINT

DESIGN AGENCY
ARCADIS
100 E CAMPUS VIEW BLVD SUITE 200
COLUMBUS, OH 43260
614.396.2100
www.arcadis.com

DESIGNER	XX
REVIEWER	XX
PROJECT ID	122971
SHEET	2
TOTAL	2



PAPER SIZE: ANSI D (34.00 x 22.00 inches) DATE: 5/22/2026 TIME: 1:47:24 PM USER: Burger, Matt
C:\Users\MBurger\OneDrive - ARCADIS\Old PC Backup\Projects\Oasis\Human Nature\2026.05.05_HN_Base_OR_T Oasis_Feasibility Study -
Copy.dwg

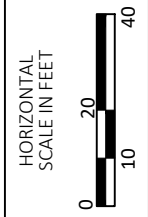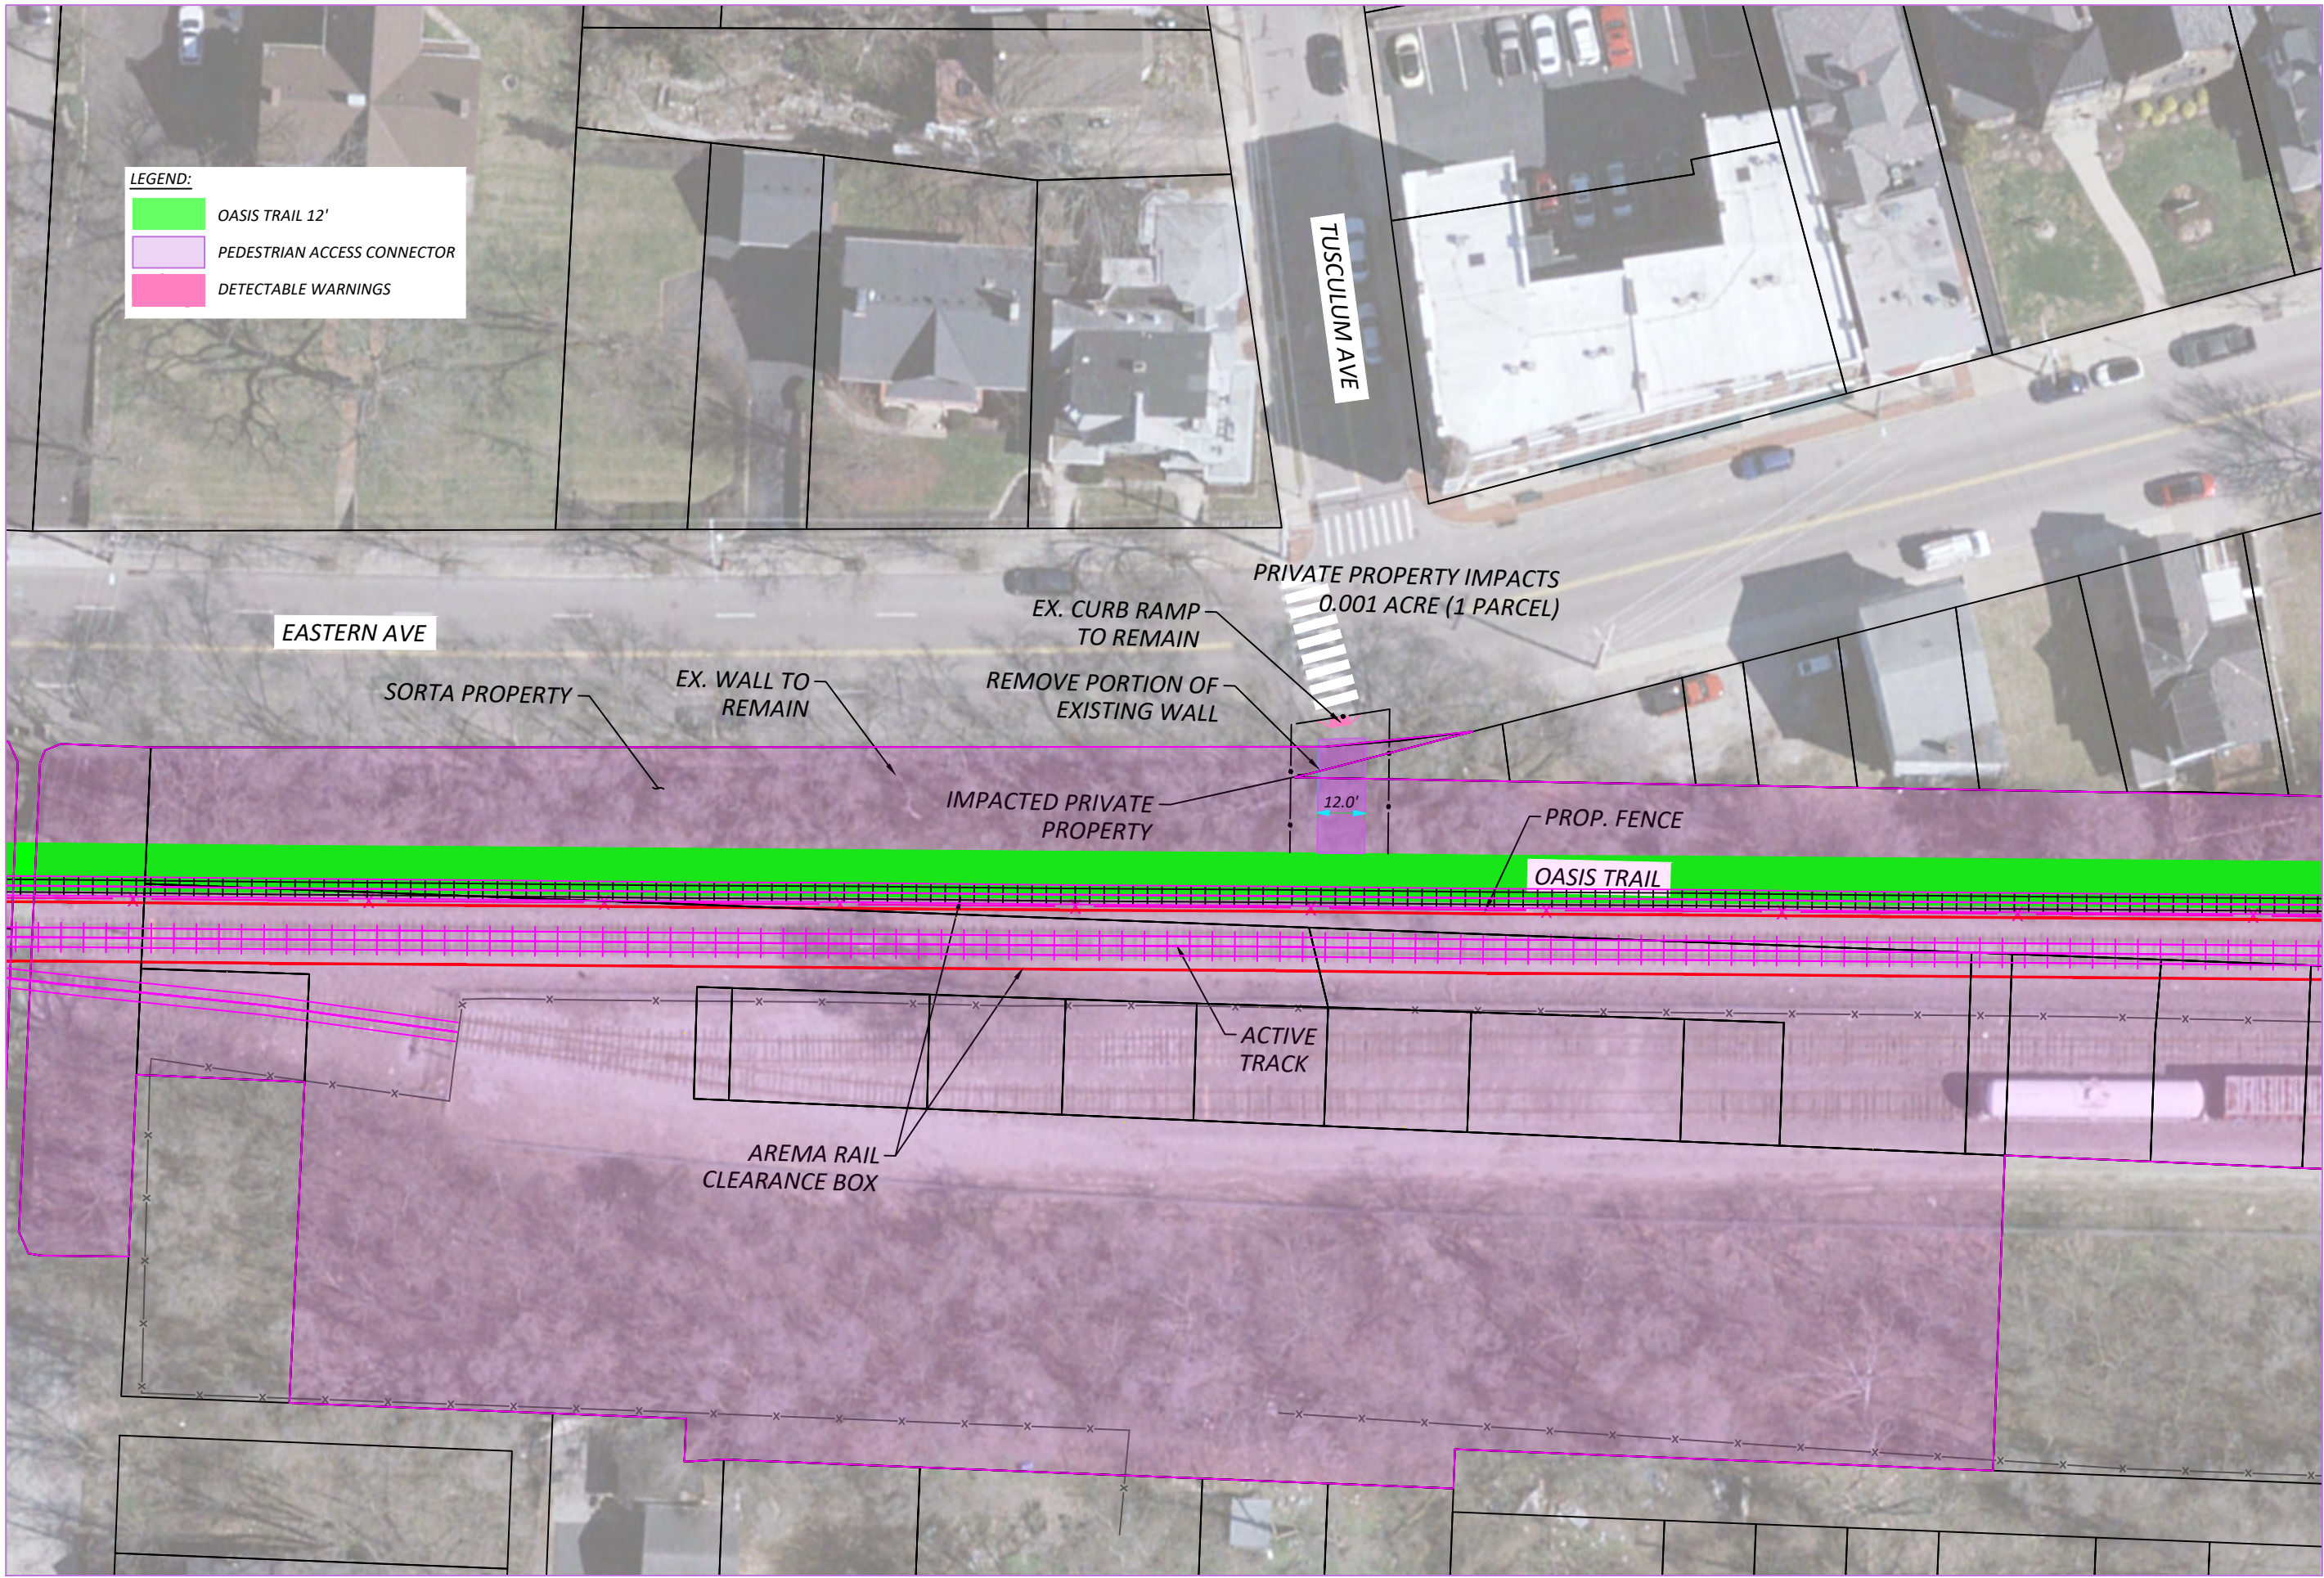

TUSCULUM AVENUE PEDESTRIAN ACCESS POINT

DESIGN AGENCY	
 100 E CAMPUS VIEW BLVD SUITE 200 COLUMBIA, MO 65203 www.arcadis.com	
DESIGNER	XX
REVIEWER	XX
PROJECT ID	MM-DD-YY
SHEET	122971
2	TOTAL 2

PAPER SIZE: ANSI D (34.00 x 22.00 inches) DATE: 5/22/2026 TIME: 1:48:57 PM USER: Burger, Matt
C:\Users\MBurger\OneDrive - ARCADIS\OneDrive\Projects\Oasis\Human Nature\2026.05.05_HN_Base_OR_T Oasis_Feasibility Study -
Copy.dwg

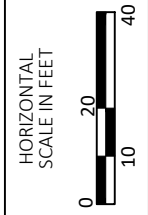
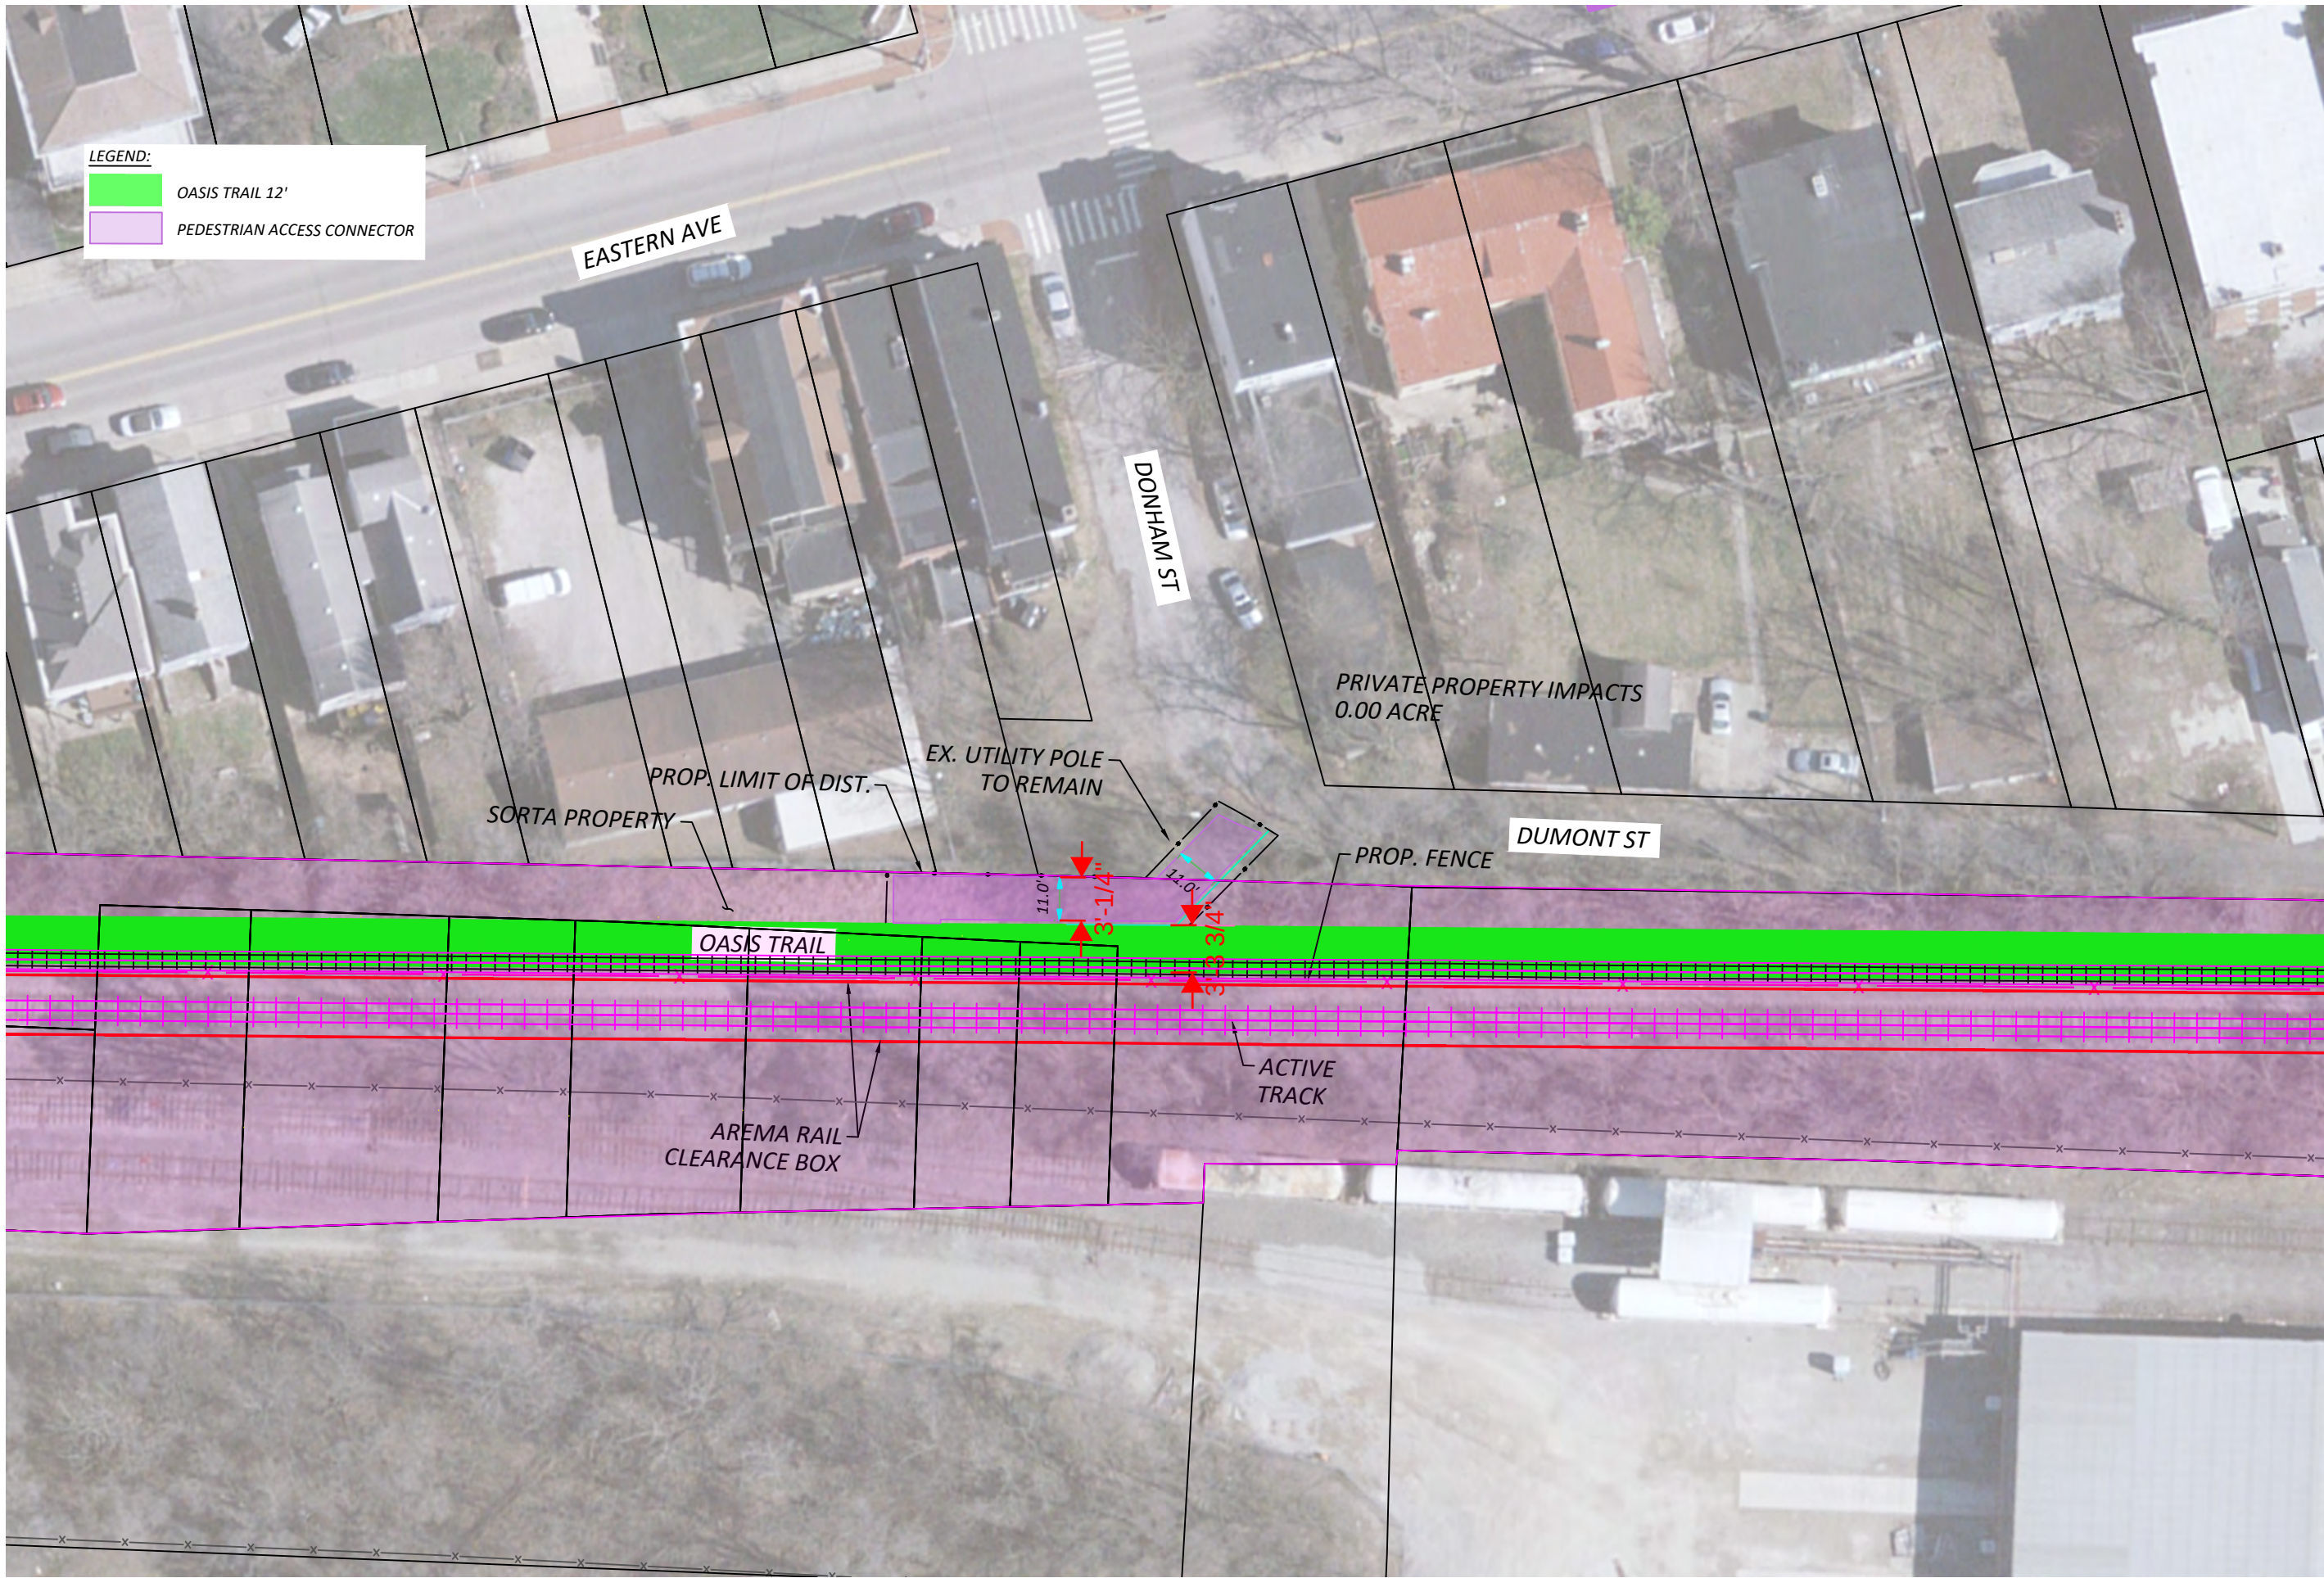


DONHAM STREET PEDESTRIAN ACCESS POINT

DESIGN AGENCY	
 100 E CAMPUS VIEW BLVD SUITE 200 COLUMBUS, OH 43260 www.arcadis.com	
DESIGNER	XX
REVIEWER	XX
PROJECT ID	122971
SHEET	TOTAL
2	2

#####

PAPER SIZE: ANSI D (34.00 x 22.00 inches) DATE: 5/27/2026 TIME: 11:22:50 PM USER: Mosier, Terrence
C:\pw_work\arcadis\pw01\terrence.mosier\0271320\122971_gp011.dwg

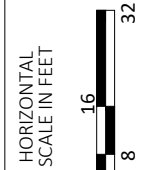
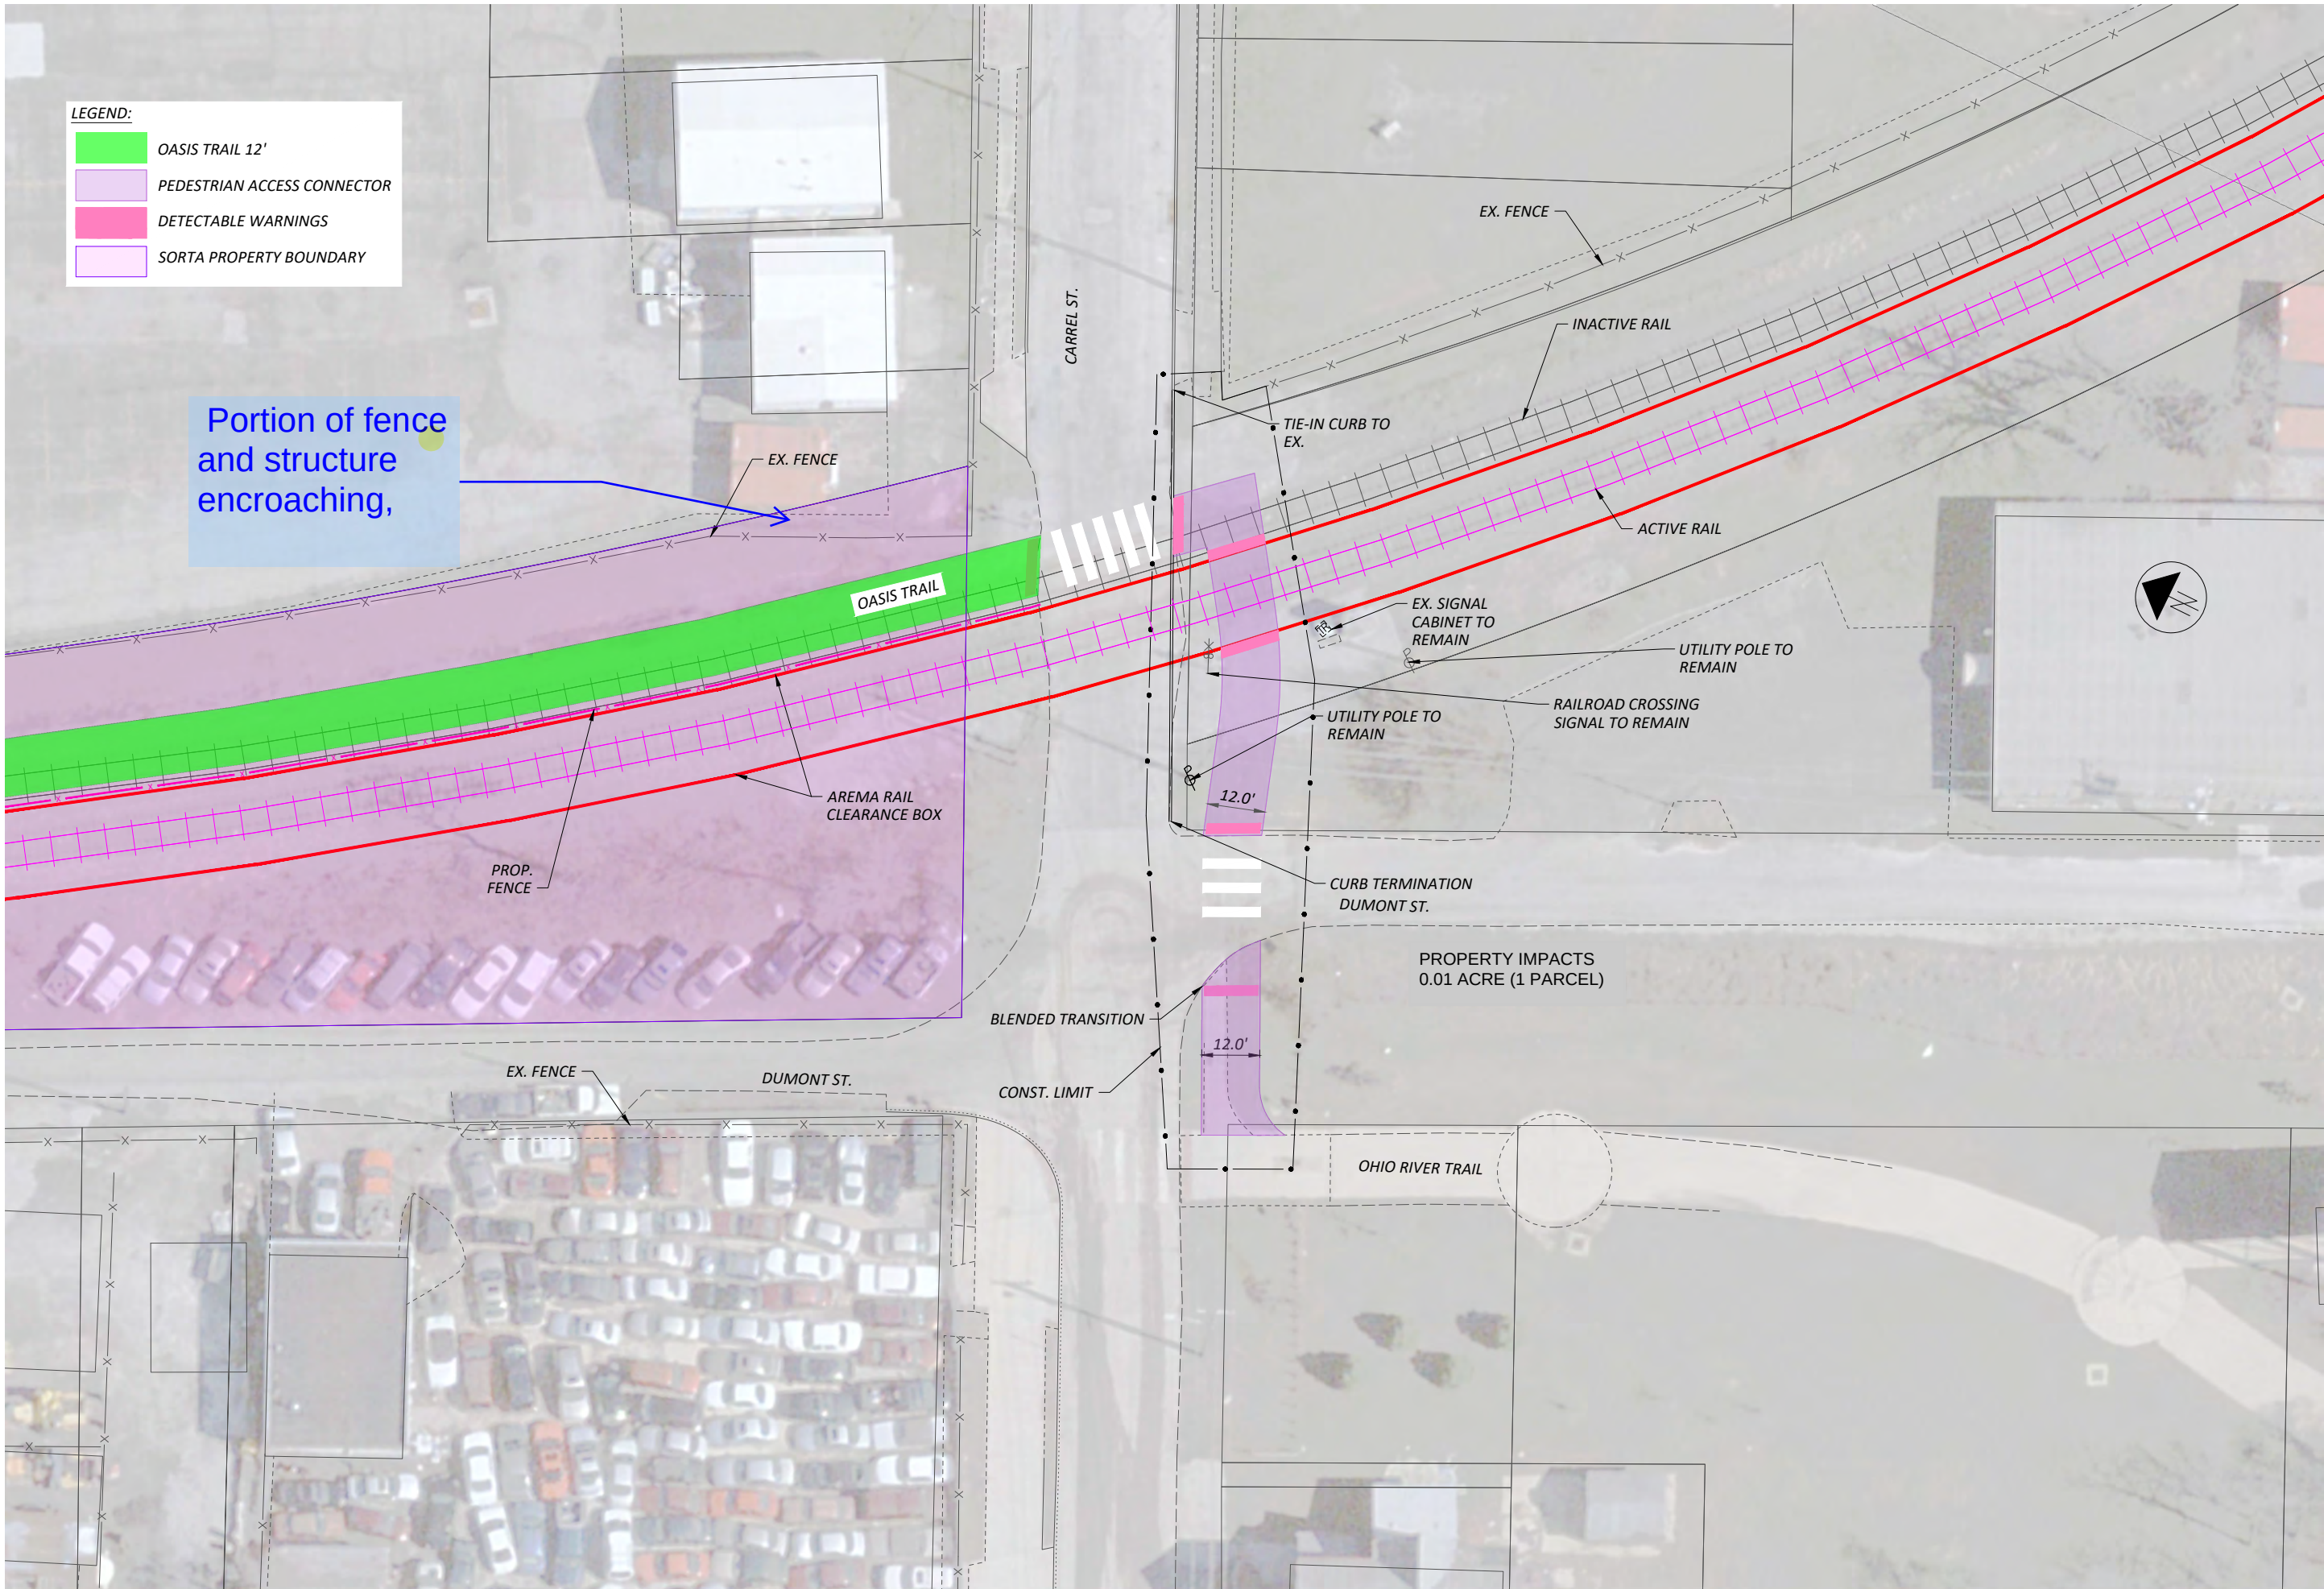


OASIS TRAIL
CARREL ST. ACCESS POINT ALTERNATIVE K1

DESIGN AGENCY	
 100 E CAMPUS VIEW BLVD SUITE 200 COLUMBUS, OH 43260 www.arcadis.com	
DESIGNER	
TFM	
REVIEWER	
MJB 05-29-26	
PROJECT ID	
122971	
SHEET	TOTAL
2	2

####

PAPER SIZE: ANSI D (34.00 x 22.00 inches) DATE: 5/27/2026 TIME: 11:22:36 PM USER: Mosier, Terrence
C:\pw_work\arcadspw01\terrence.mosier\0271320\122971_gp011.dwg

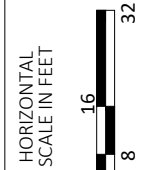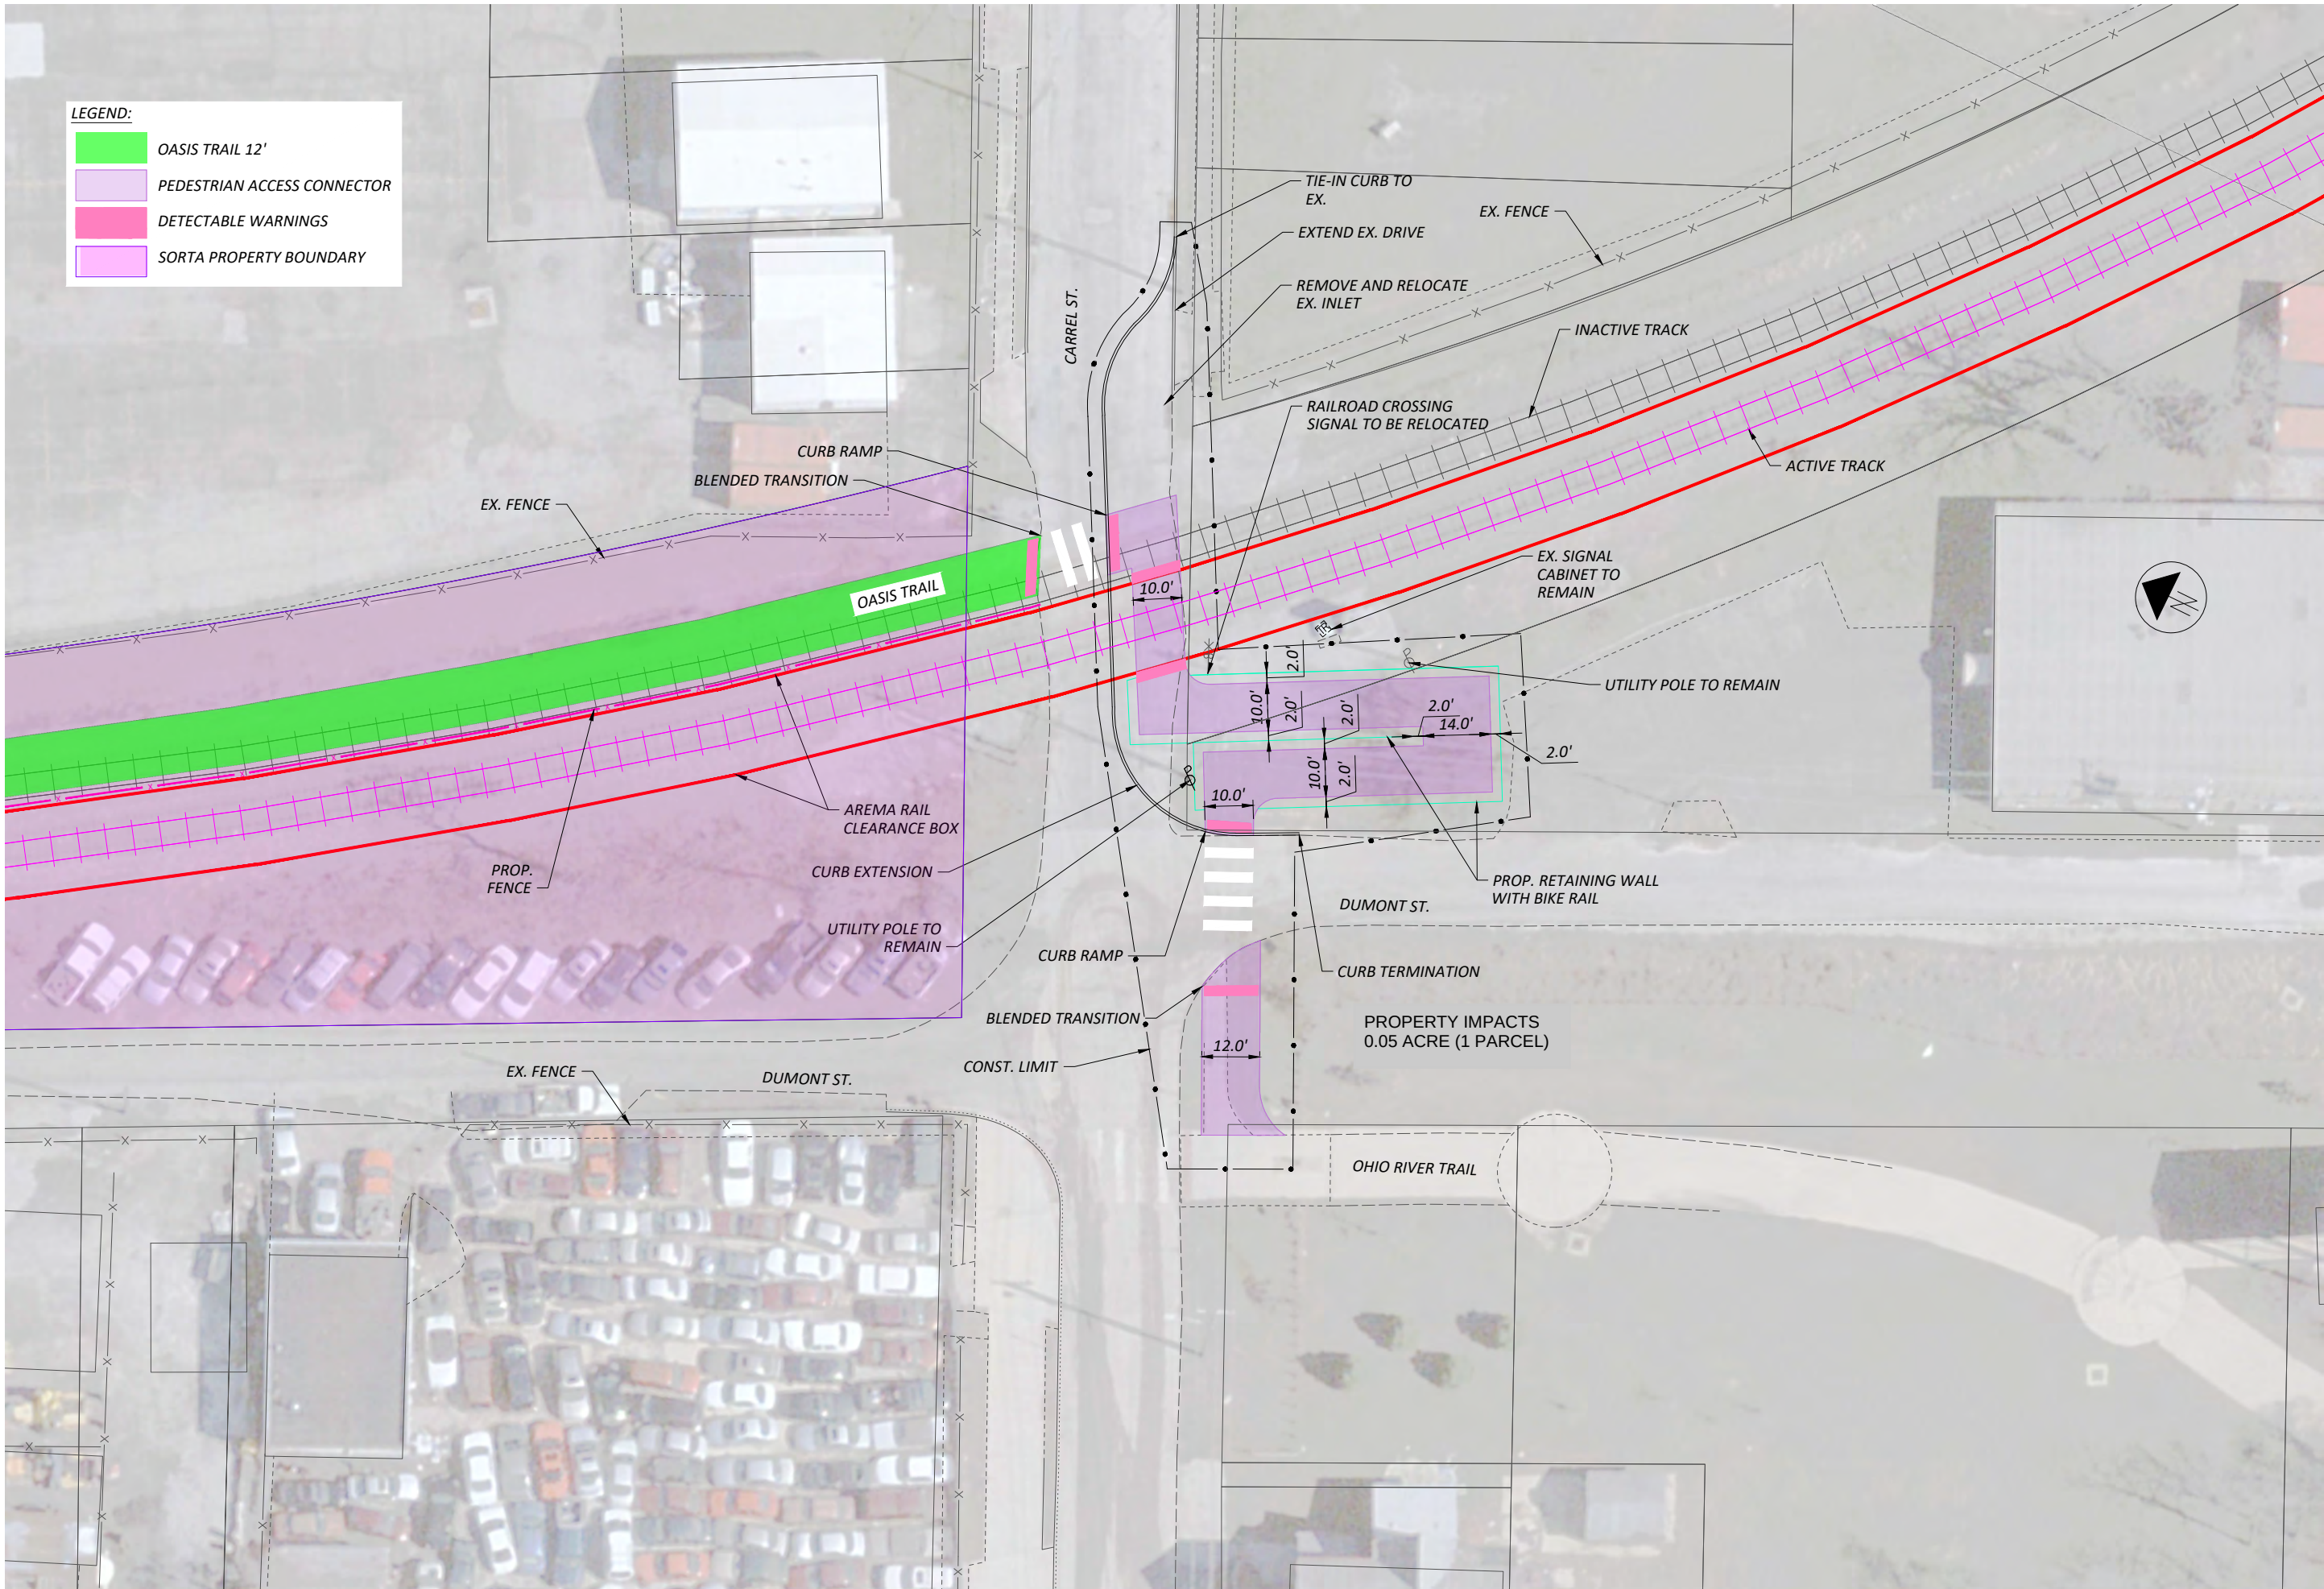

OASIS TRAIL
CARREL ST. ACCESS POINT ALTERNATIVE K2

DESIGN AGENCY	
 100 E CAMPUS VIEW BLVD SUITE 200 COLUMBIA, MO 65203 www.arcadis.com	
DESIGNER	
TFM	
REVIEWER	
MJB 05-29-26	
PROJECT ID	
122971	
SHEET	TOTAL
1	2